F.A. RTE.	SECTION	COUNTY	TOTAL SHEETS	SHEET NO.
315	34-4	HANCOCK	452	259
STA. 1130+50.00	TO STA. 1131+50.00			
FED. ROAD DIST. NO.	ILLINOIS	FED. AID PROJECT		

D-98-551-02

CONTRACT NO. 72680

FINAL SURVEY	BY	DATE
NOTE BOOK	SURVEYED	
NO.	PLOTTED	
	TRANSFERRED	
	AREAS	
	AREAS CHECKED	
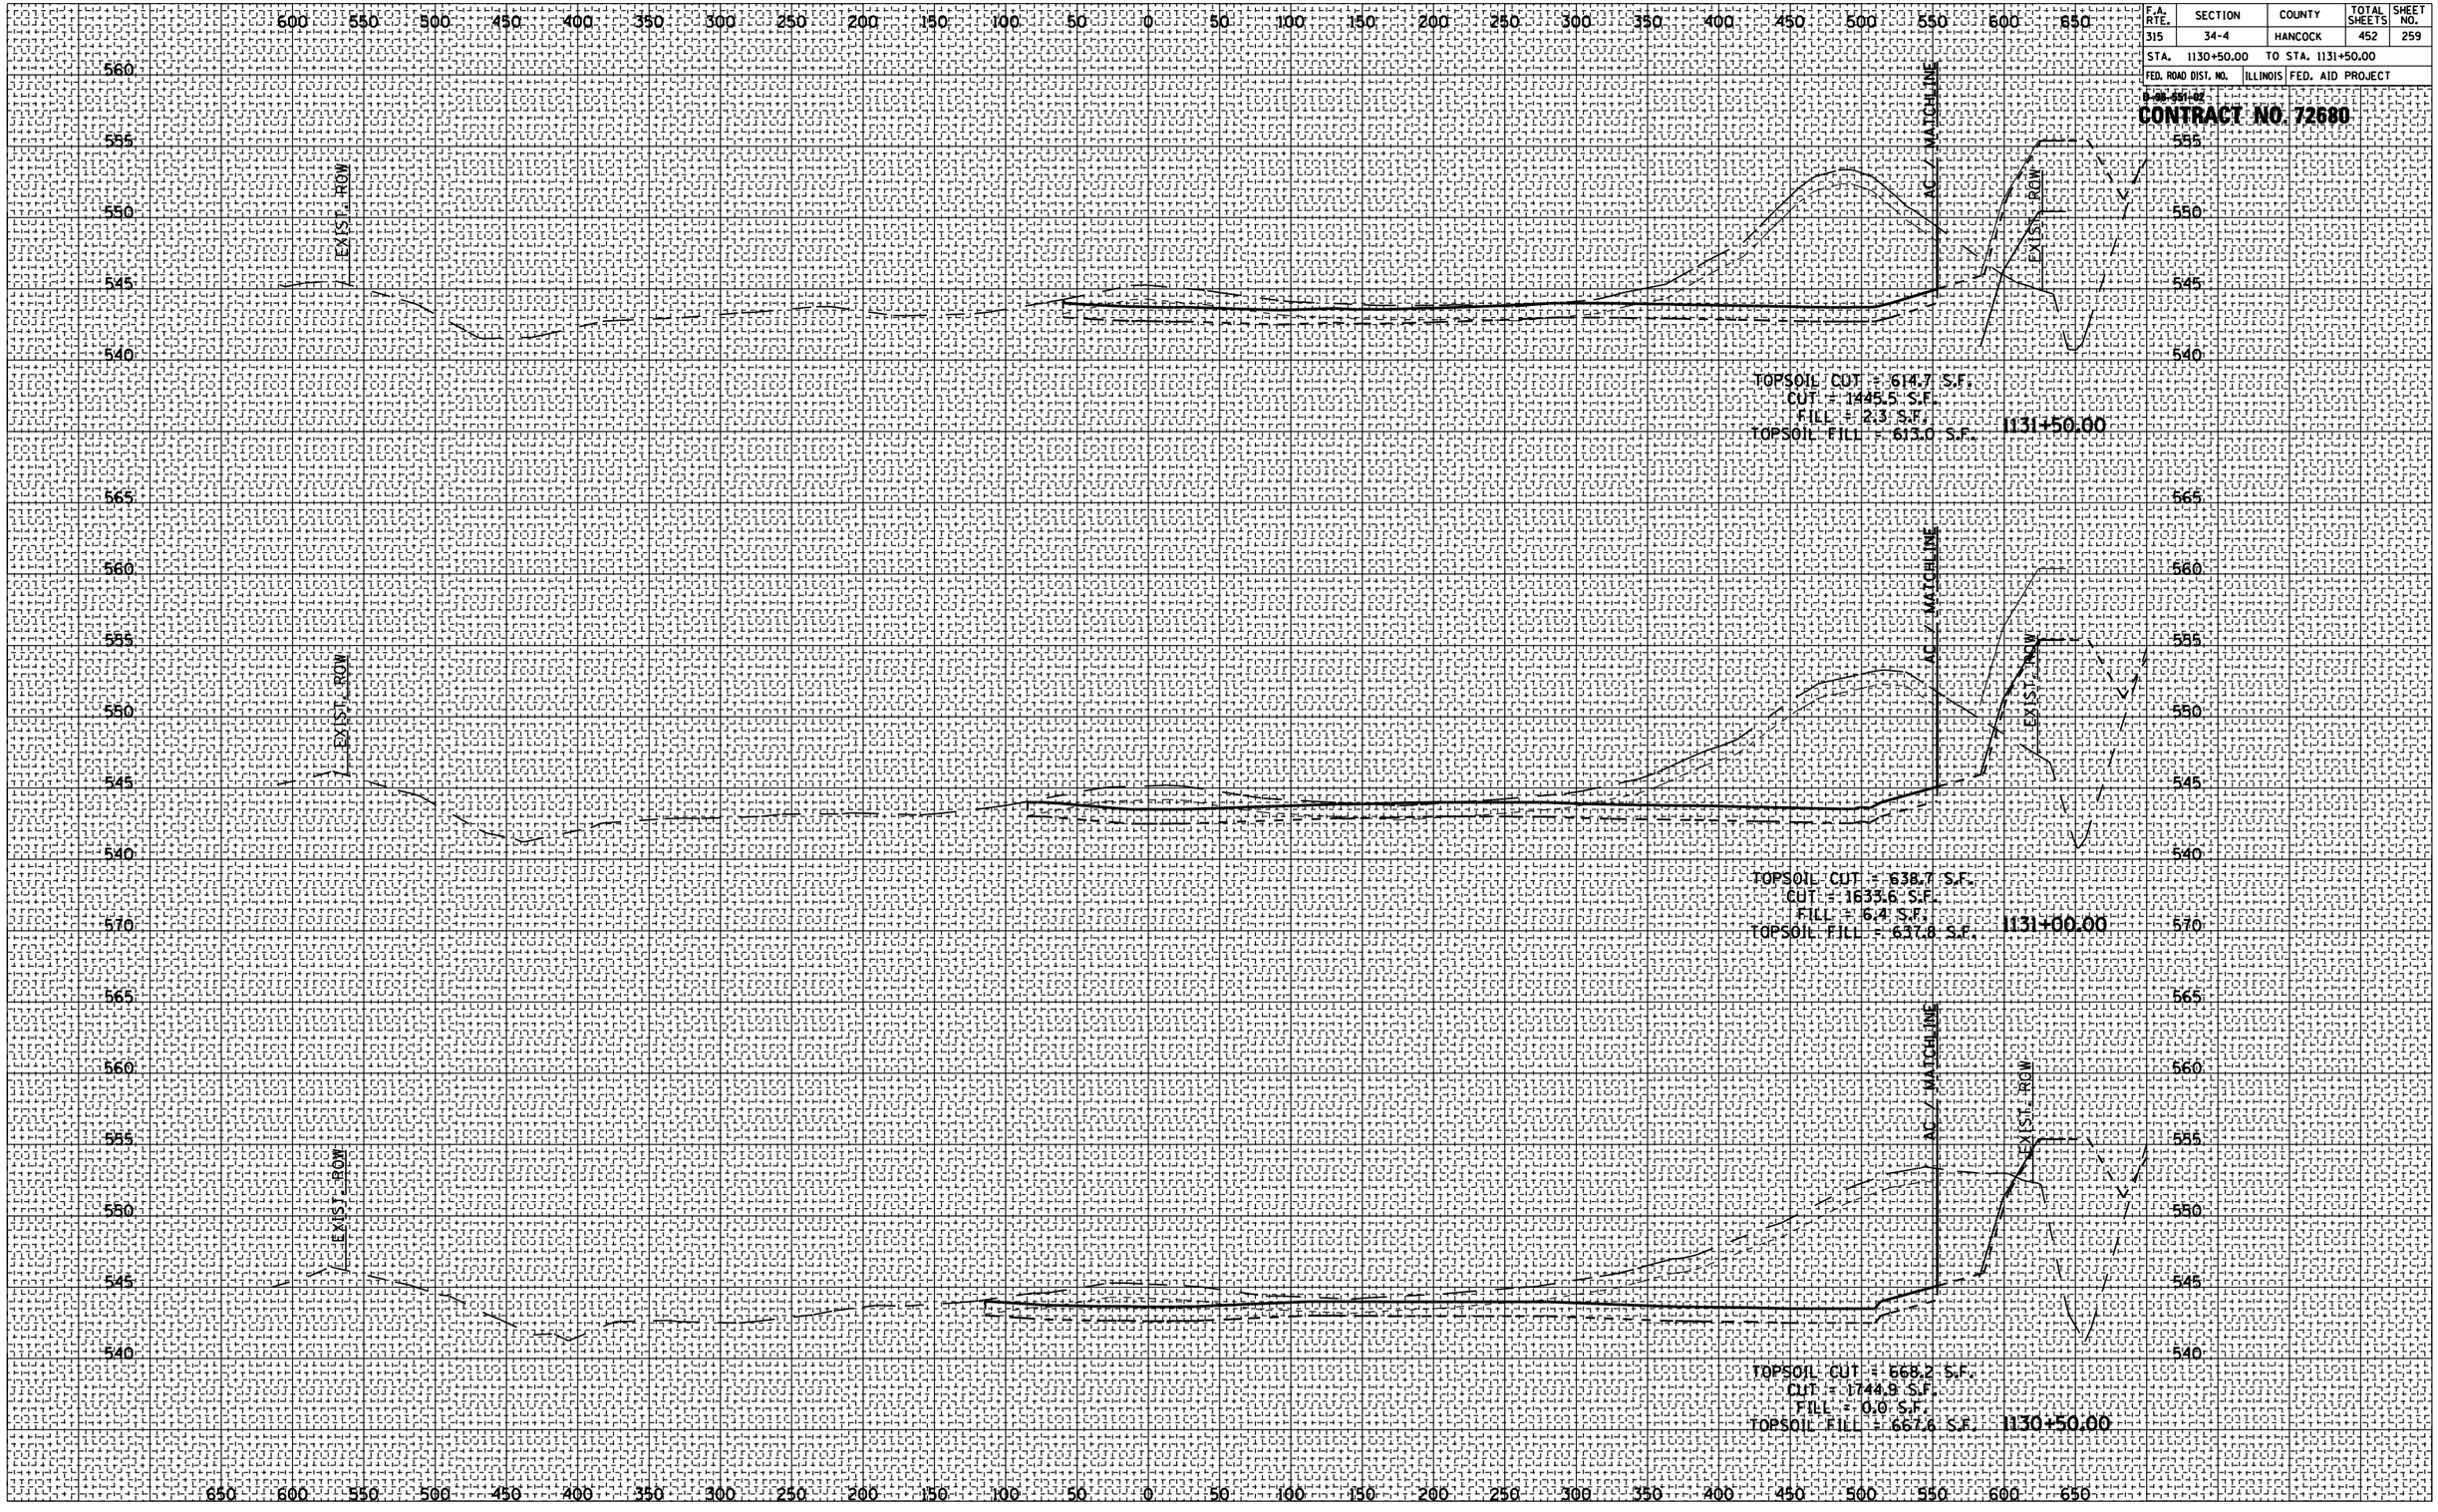
ORIGINAL SURVEY	BY	DATE
NOTE BOOK	SURVEYED	
NO.	PLOTTED	
	TRANSFERRED	
	AREAS	
	AREAS CHECKED