F.A.P RTE.	SECTION	COUNTY	TOTAL SHEETS	SHEET NO.
315	34-4	HANCOCK	452	279
STA. 935+00		TO STA. 937+00		
FED. ROAD DIST. NO.	ILLINOIS	FED. AID PROJECT		

0.0E 551-02

CONTRACT NO. 72680

FINAL SURVEY	NOTE BOOK	NO.
SURVEYED		BY
PLOTTED		
TRIANGULATE		
AREAS		
AREAS CHECKED		DATE

ORIGINAL SURVEY	NOTE BOOK	NO.
SURVEYED		BY
PLOTTED		
TRIANGULATE		
AREAS		
AREAS CHECKED		DATE

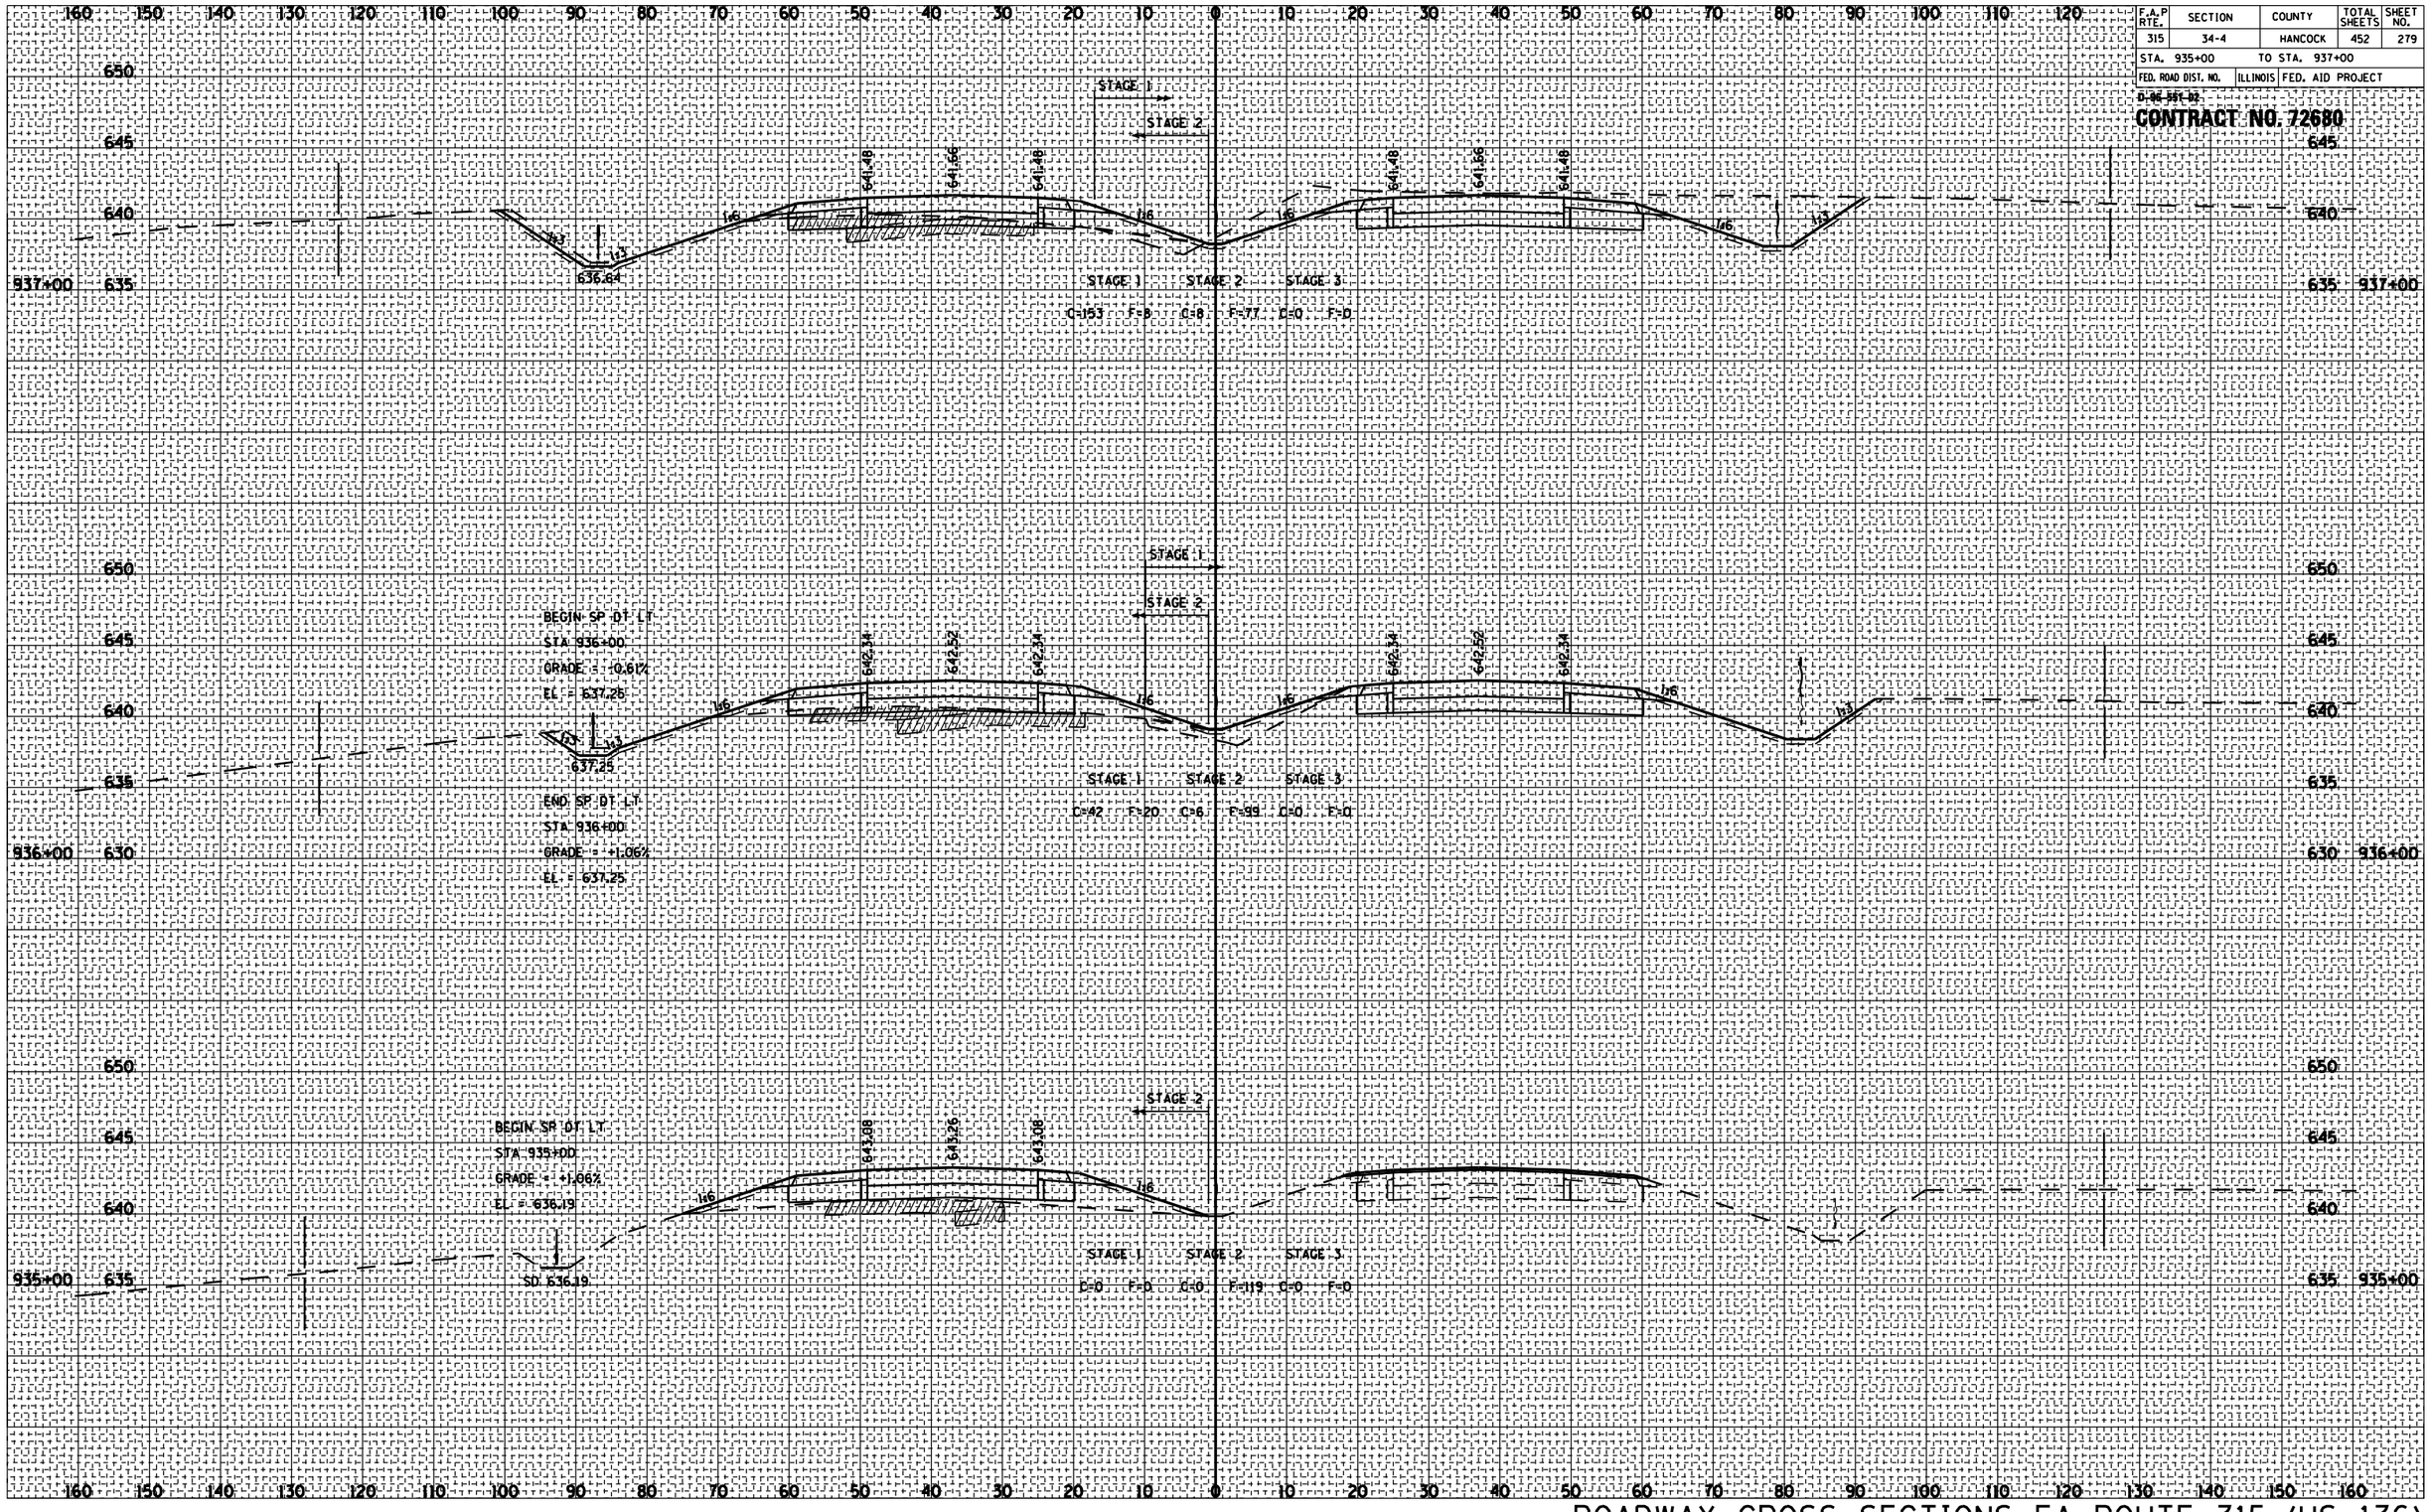

ROADWAY CROSS SECTIONS FA ROUTE 315 (US 136)