F.A.P RTE.	SECTION	COUNTY	TOTAL SHEETS	SHEET NO.
315	34-4	HANCOCK	452	300
STA. 960+46		TO STA. 960+46		
FED. ROAD DIST. NO.	ILLINOIS	FED. AID PROJECT		

D-06-551-02

CONTRACT NO. 72680

FINAL SURVEY	BY	DATE
NOTE BOOK		
SURVEYED		
PLOTTED		
TRIANGULATE		
AREAS		
AREAS CHECKED		
NO.		

ORIGINAL SURVEY	BY	DATE
NOTE BOOK		
SURVEYED		
PLOTTED		
TRIANGULATE		
AREAS		
AREAS CHECKED		
NO.		

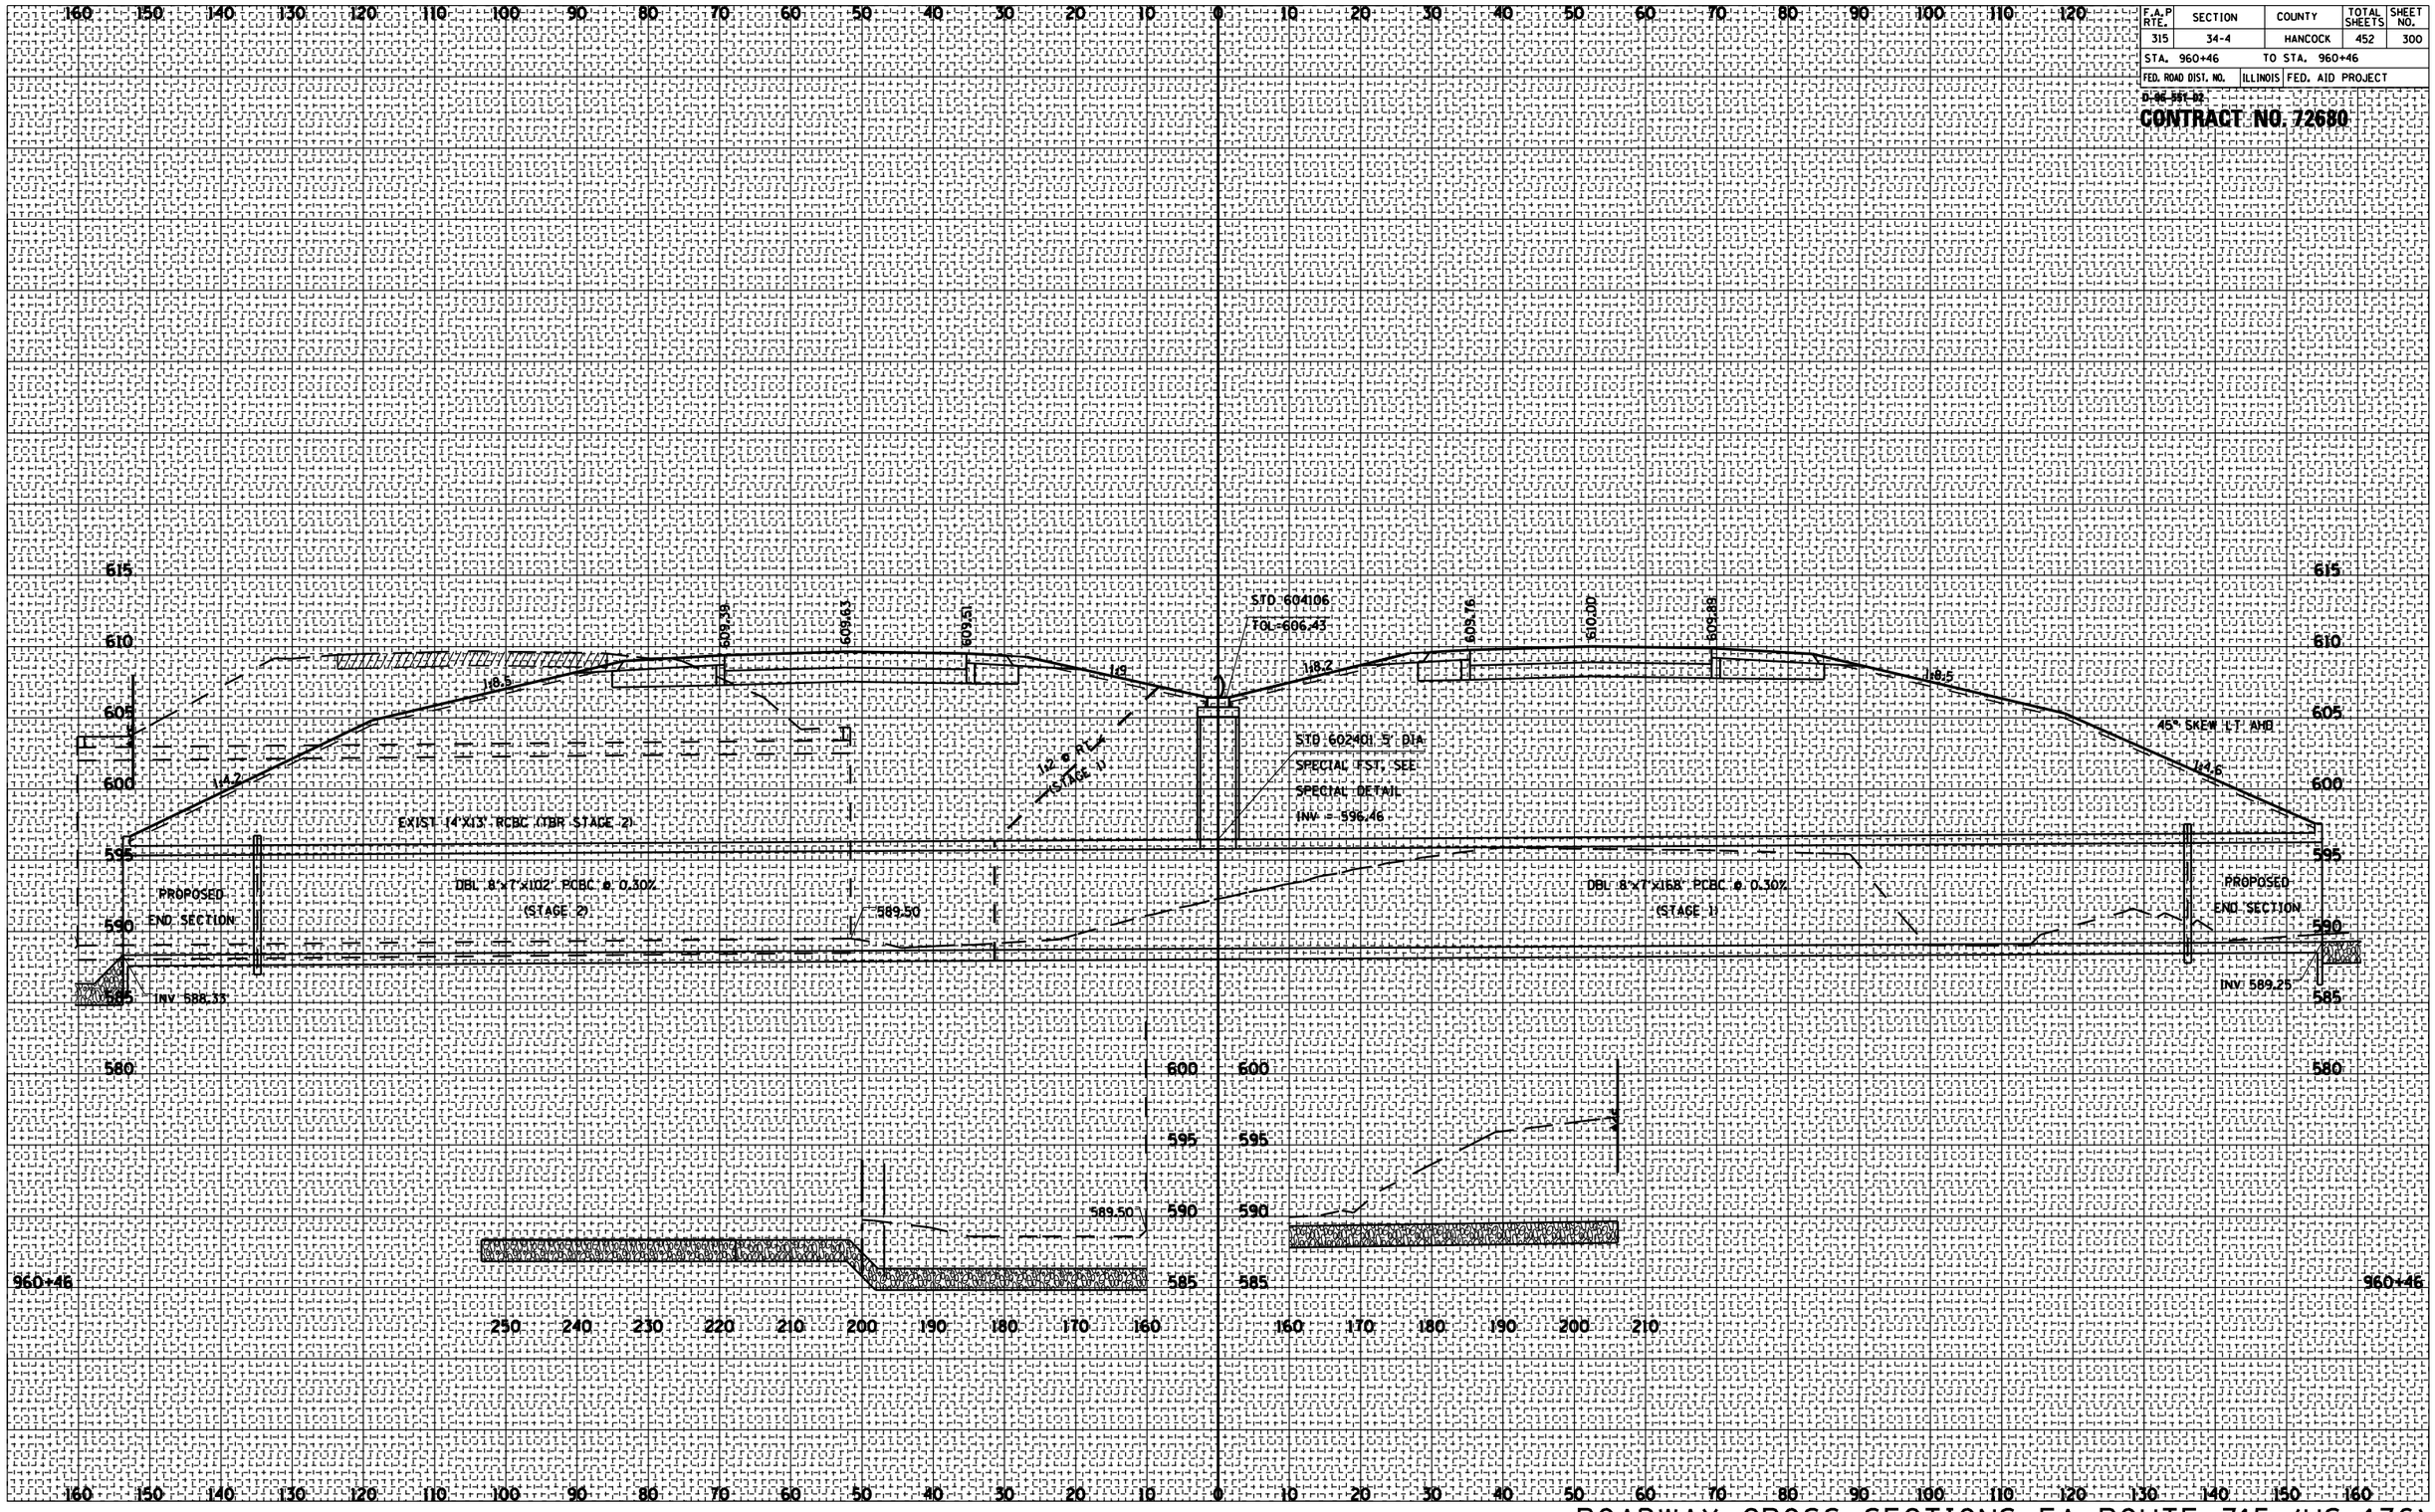

ROADWAY CROSS SECTIONS FA ROUTE 315 (US 136)