F.A.P RTE.	SECTION	COUNTY	TOTAL SHEETS	SHEET NO.
315	34-4	HANCOCK	452	337

STA. 1020+00 TO STA. 1021+00

FED. ROAD DIST. NO. | ILLINOIS | FED. AID PROJECT

D-96-551-02

CONTRACT NO. 72680

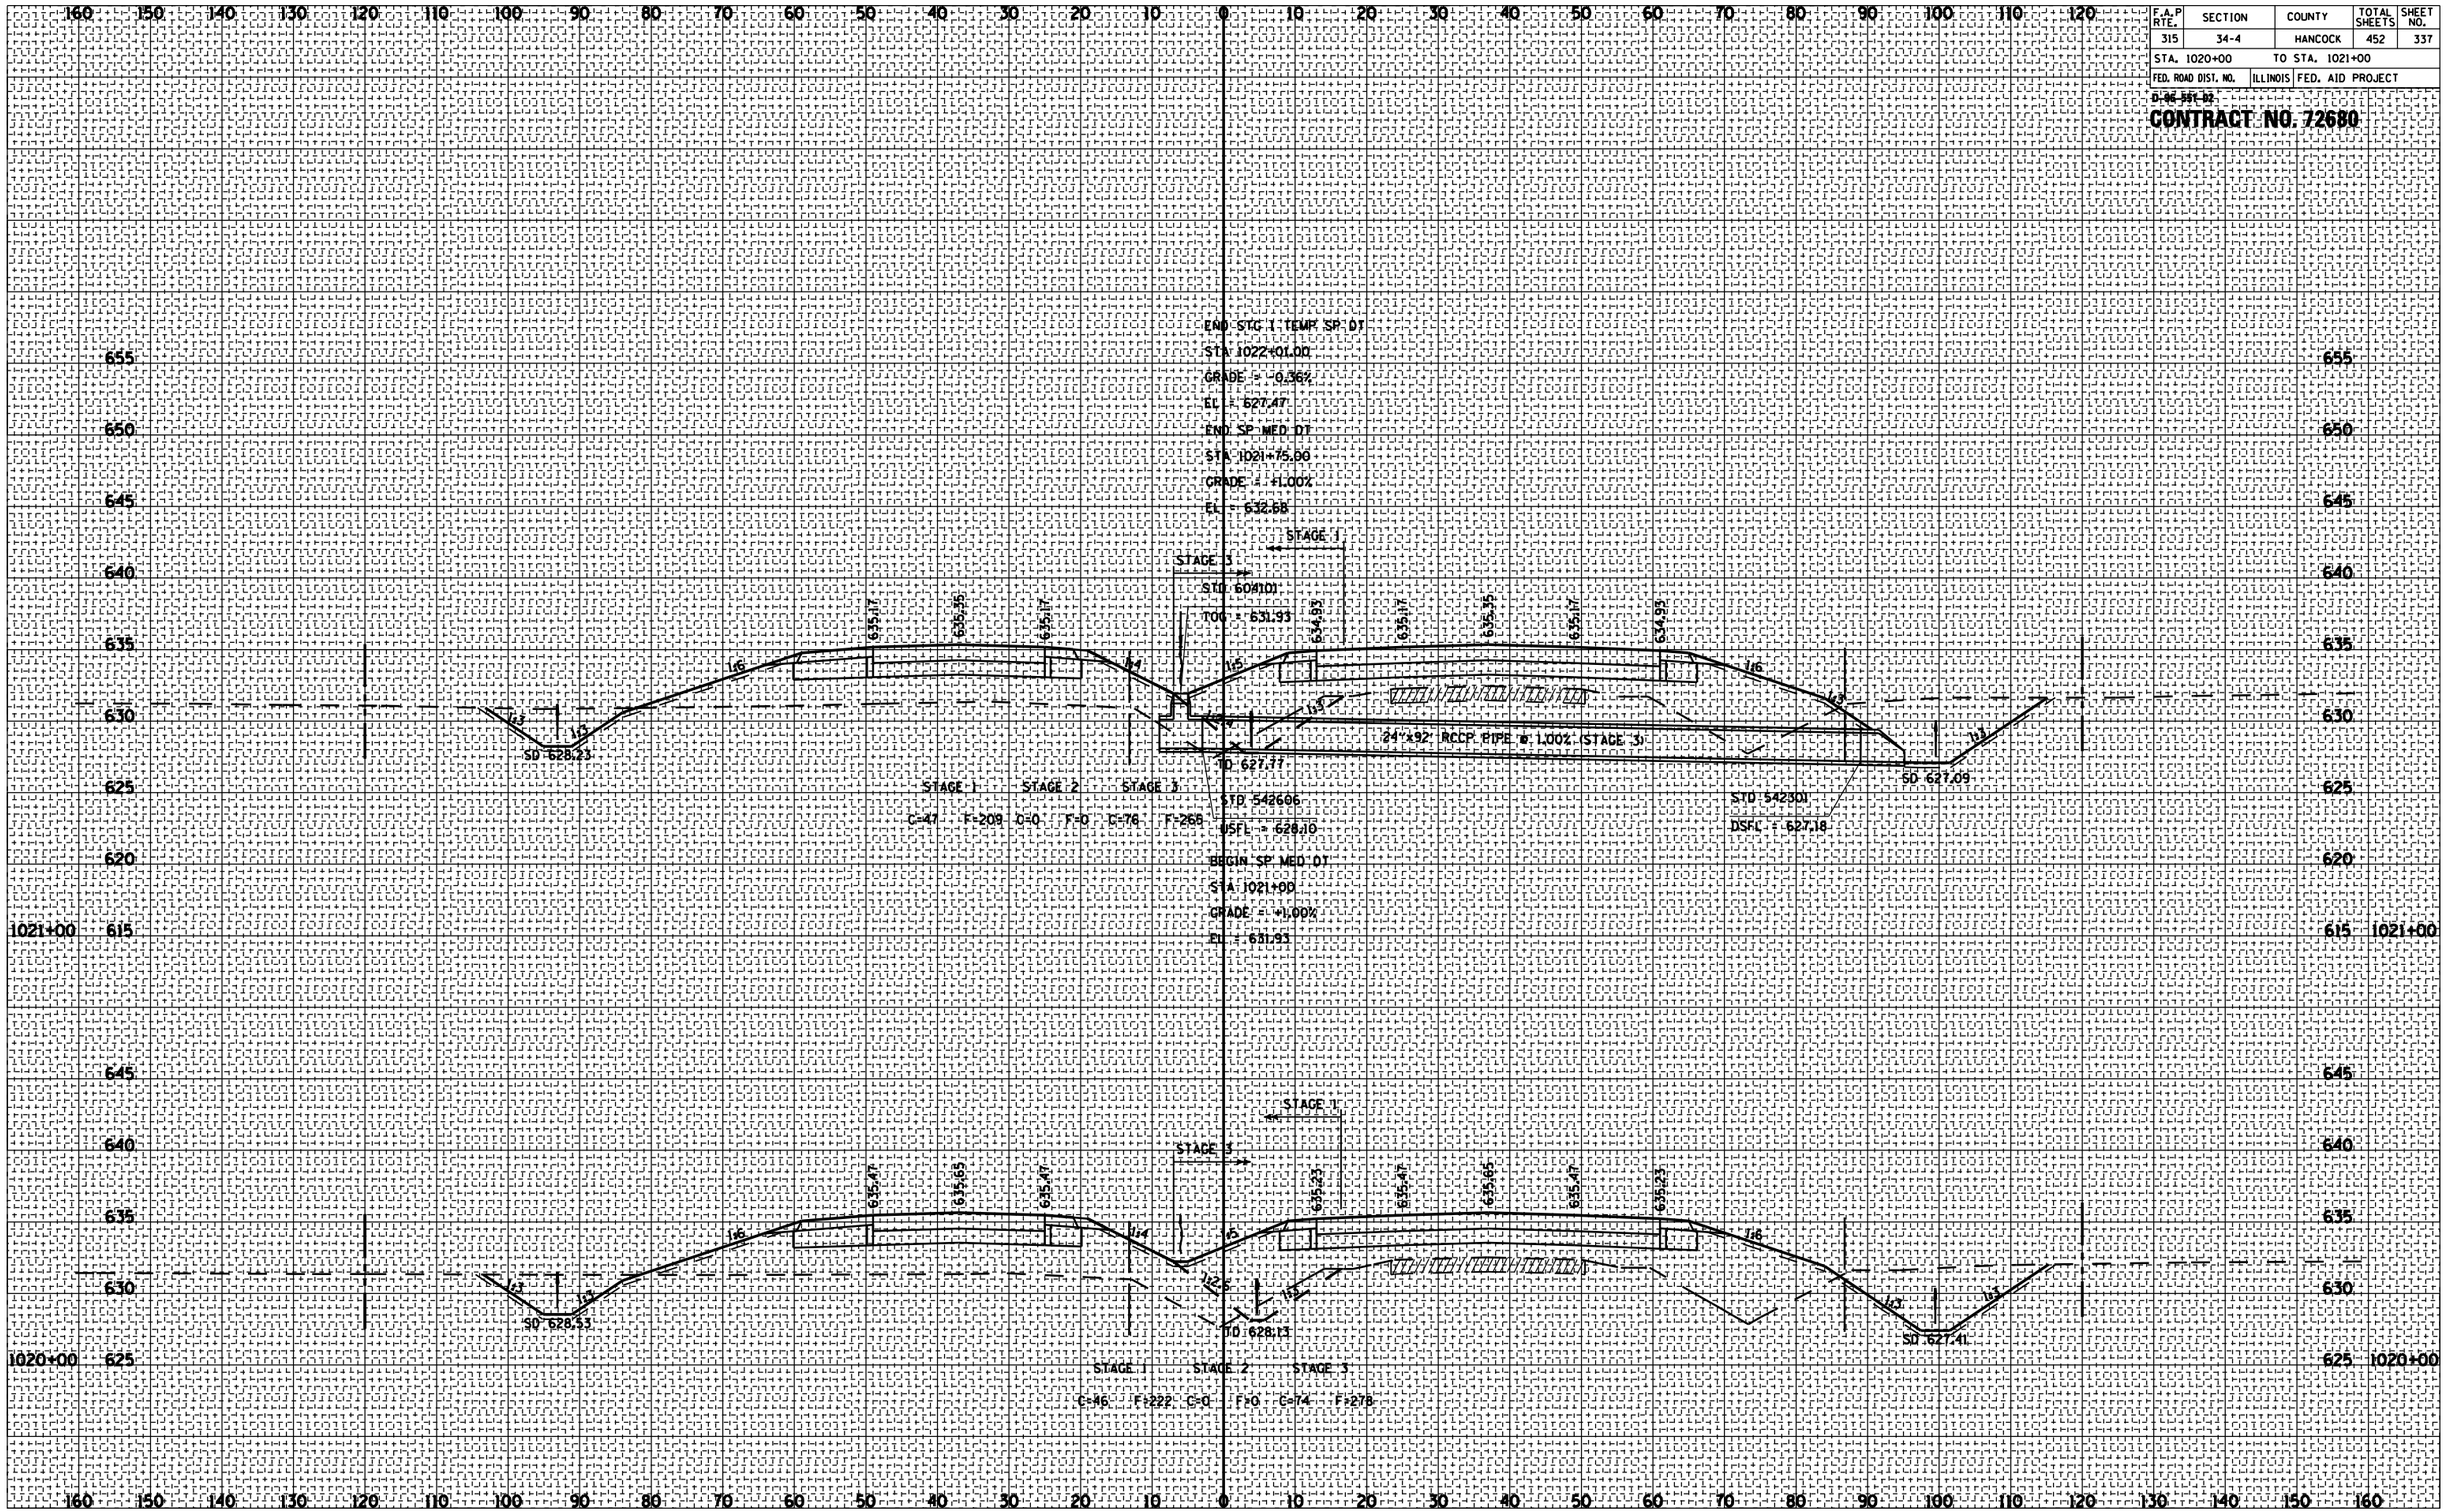

FINAL SURVEY		BY	DATE
NOTE BOOK NO.	SURVEYED		
	PLOTTED		
	TEMPLATE		
	AREAS		
	AREAS CHECKED		

ORIGINAL SURVEY		BY	DATE
NOTE BOOK NO.	SURVEYED		
	PLOTTED		
	TEMPLATE		
	AREAS		
	AREAS CHECKED		

ROADWAY CROSS SECTIONS FA ROUTE 315 (US 136)