| F.A.P RTE. | SECTION | COUNTY | TOTAL SHEETS | SHEET NO. |
|---|---|---|---|---|
| 315 | 34-4 | HANCOCK | 452 | 373 |
| STA. 1088+00 | TO STA. 1088+00 | | | |
| FED. ROAD DIST. NO. | ILLINOIS | FED. AID PROJECT | | |

D-06-551-02

**CONTRACT NO. 72680**

| FINAL SURVEY | NOTE BOOK | NO. | BY | DATE |
|---|---|---|---|---|
| | SURVEYED | | | |
| | PLOTTED | | | |
| | TRANSFERRED | | | |
| | AREAS | | | |
| | AREAS CHECKED | | | |

| ORIGINAL SURVEY | NOTE BOOK | NO. | BY | DATE |
|---|---|---|---|---|
| | SURVEYED | | | |
| | PLOTTED | | | |
| | TRANSFERRED | | | |
| | AREAS | | | |
| | AREAS CHECKED | | | |

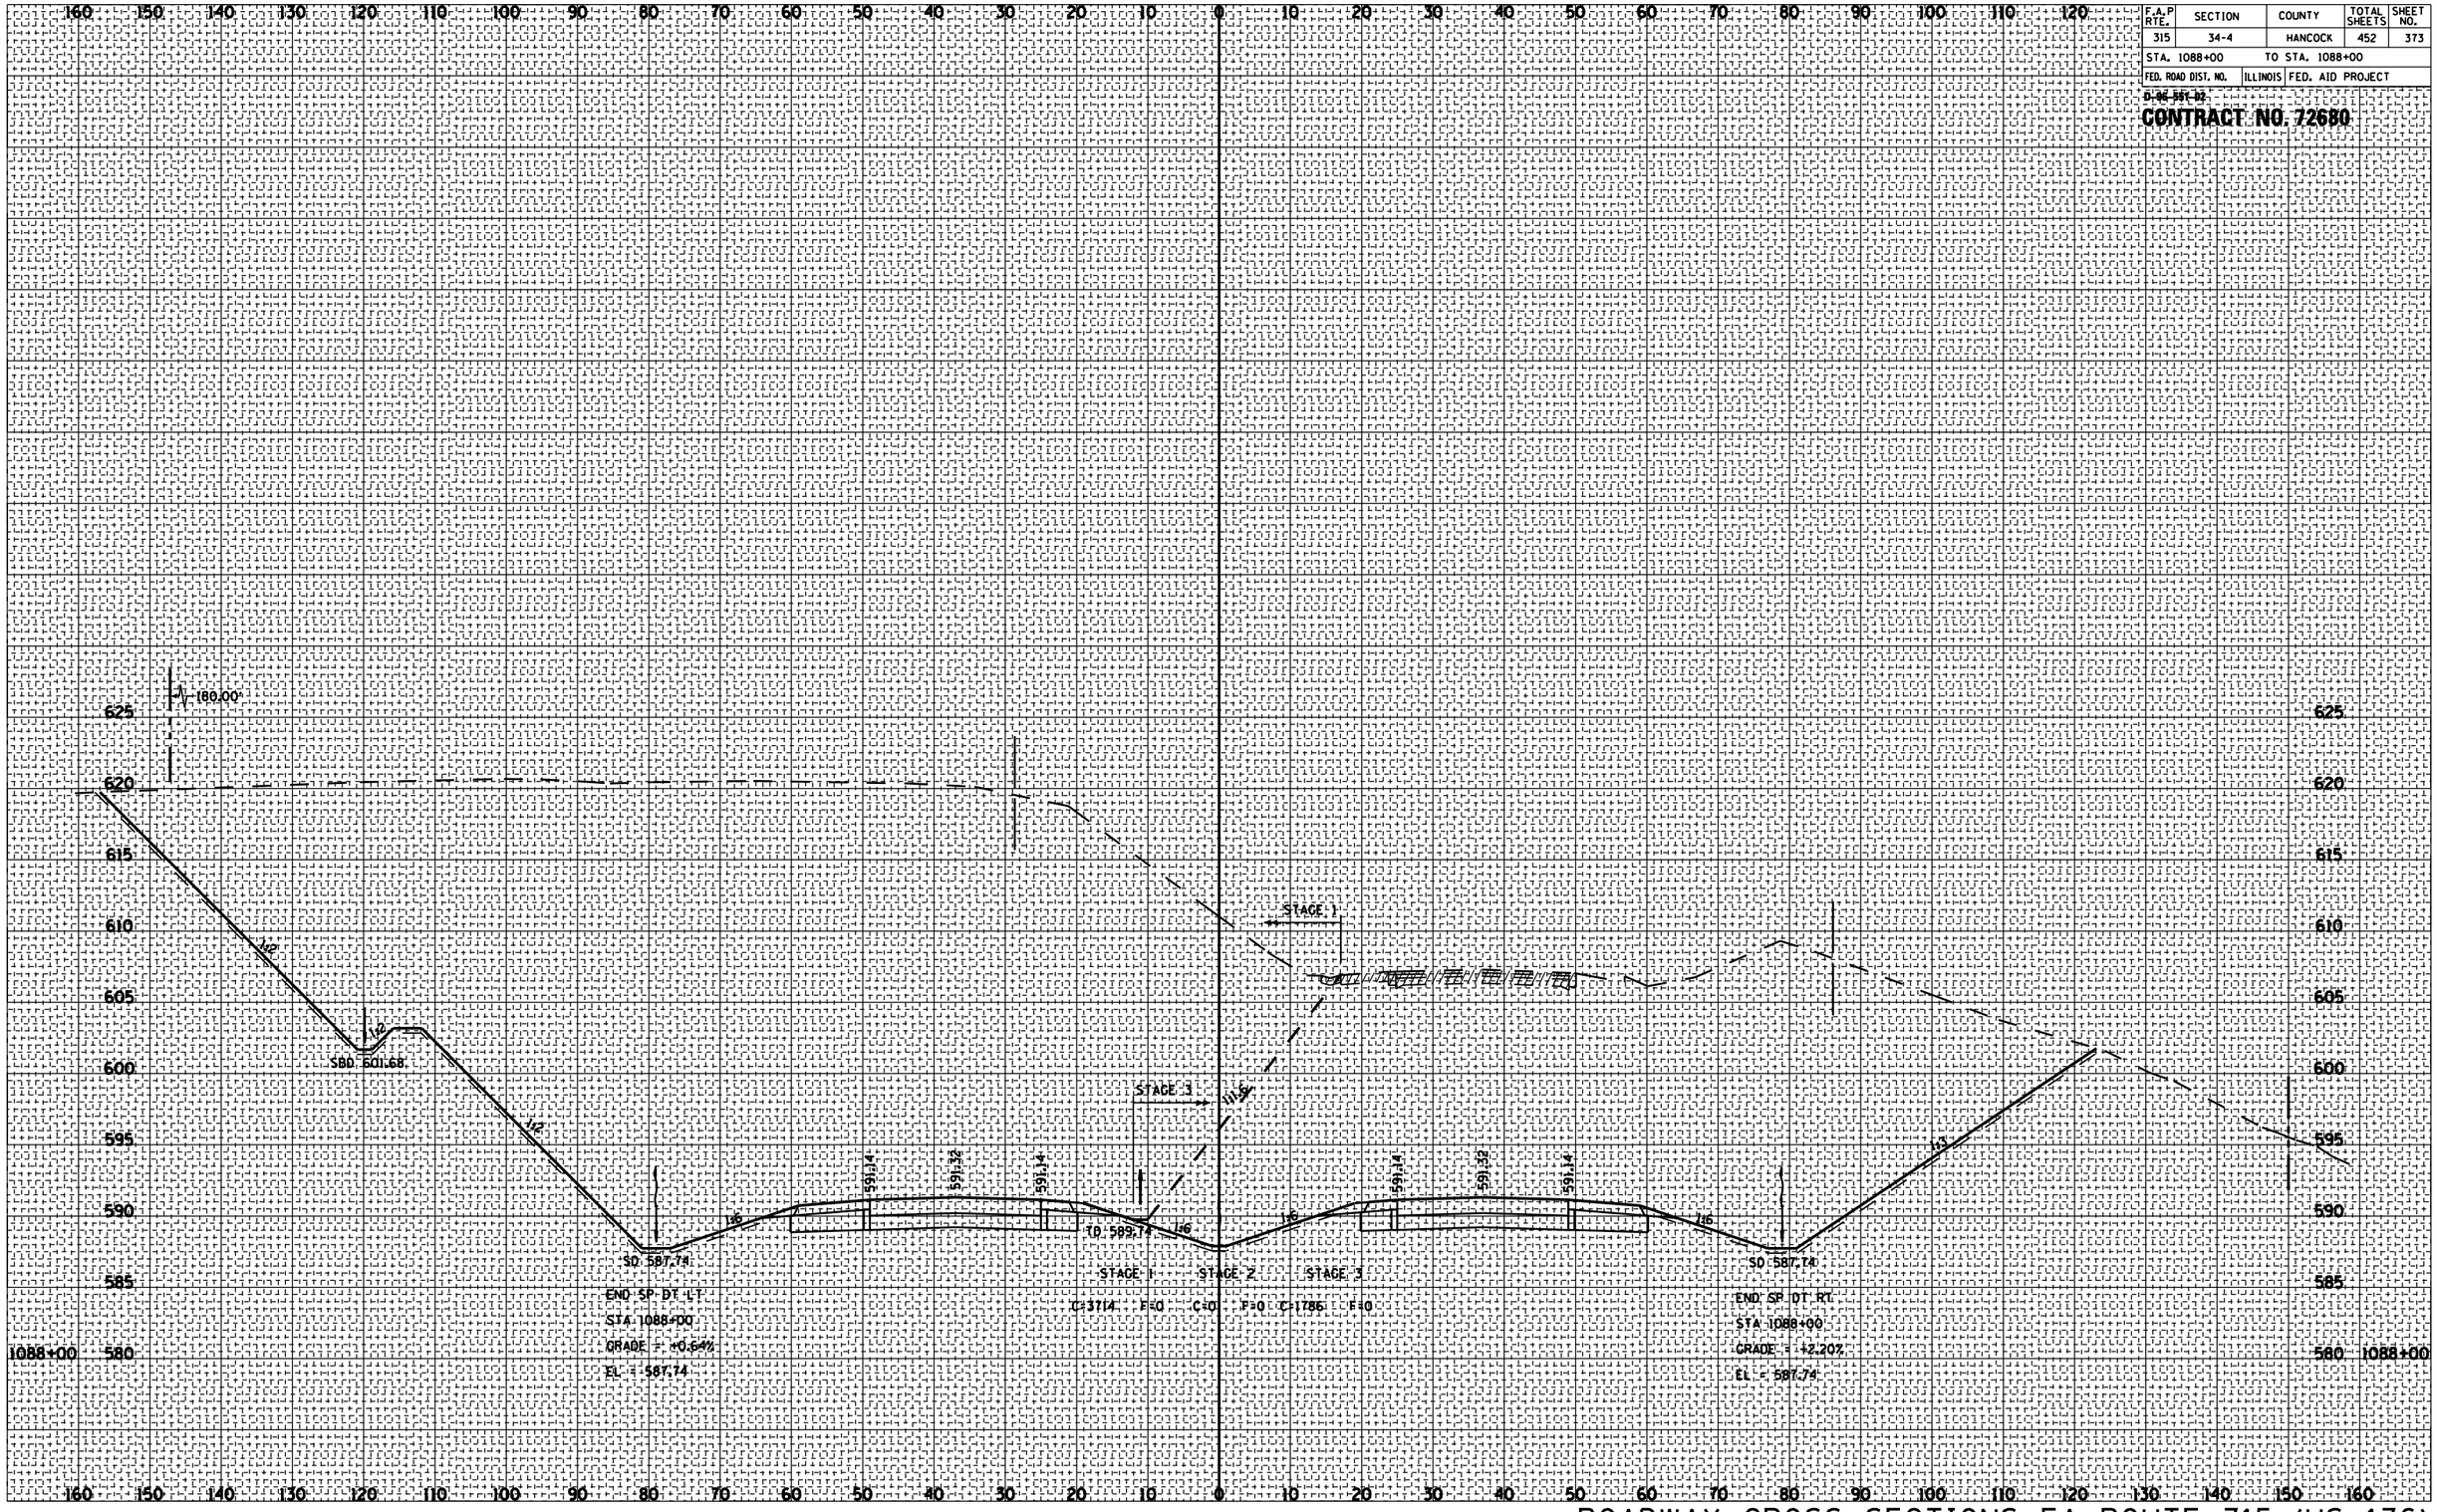


ROADWAY CROSS SECTIONS FA ROUTE 315 (US 136)