F.A.P RTE.	SECTION	COUNTY	TOTAL SHEETS	SHEET NO.
315	34-4	HANCOCK	452	378
STA. 1093+00		TO STA. 1093+00		
FED. ROAD DIST. NO.	ILLINOIS	FED. AID PROJECT		

D-06-551-02

CONTRACT NO. 72680

FINAL SURVEY	NOTE BOOK	NO.	BY	DATE
	SURVEYED			
	PLOTTED			
	TRANSFERRED			
	AREAS			
	AREAS CHECKED			

ORIGINAL SURVEY	NOTE BOOK	NO.	BY	DATE
	SURVEYED			
	PLOTTED			
	TRANSFERRED			
	AREAS			
	AREAS CHECKED			

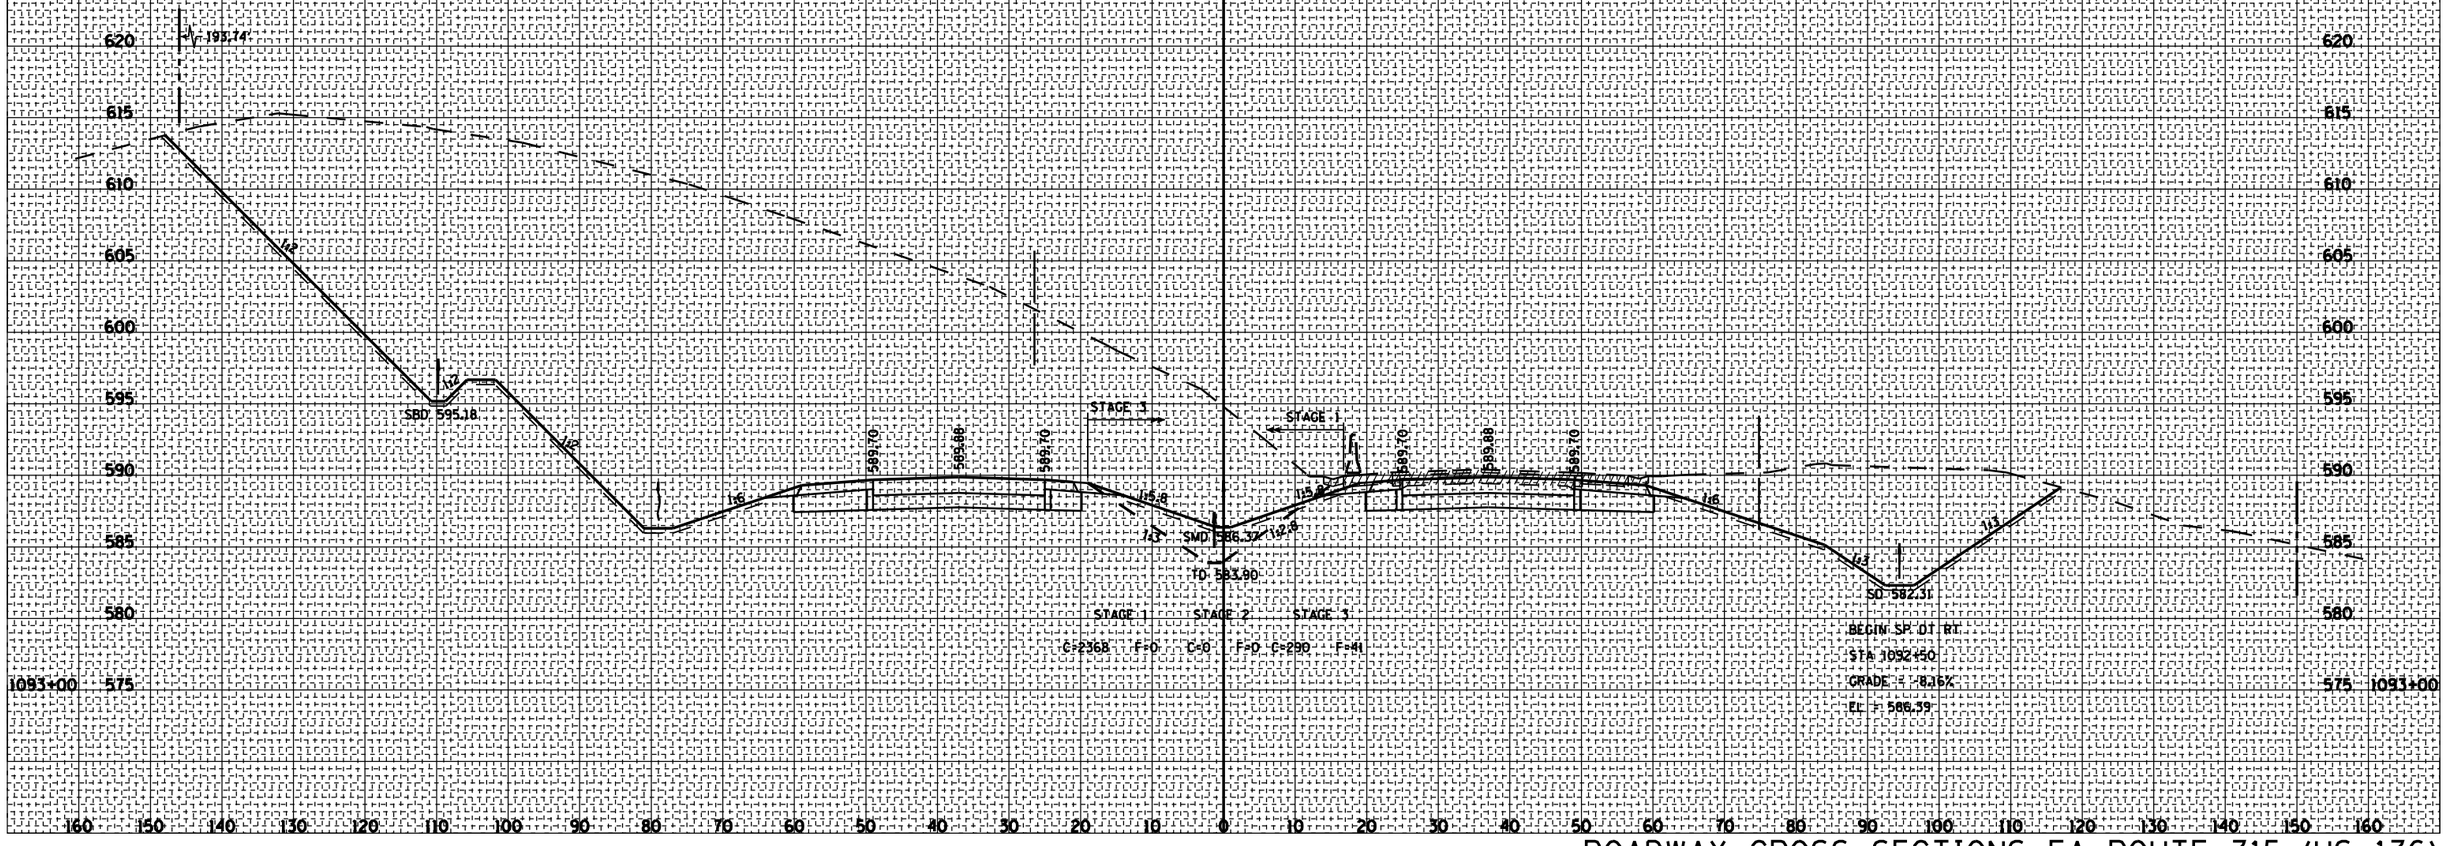

ROADWAY CROSS SECTIONS FA ROUTE 315 (US 136)