F.A.P RTE.	SECTION	COUNTY	TOTAL SHEETS	SHEET NO.
315	34-4	HANCOCK	452	448
STA. 71+00		TO STA. 71+00		
FED. ROAD DIST. NO.	ILLINOIS	FED. AID PROJECT		

D-96-561-02

CONTRACT NO. 72680

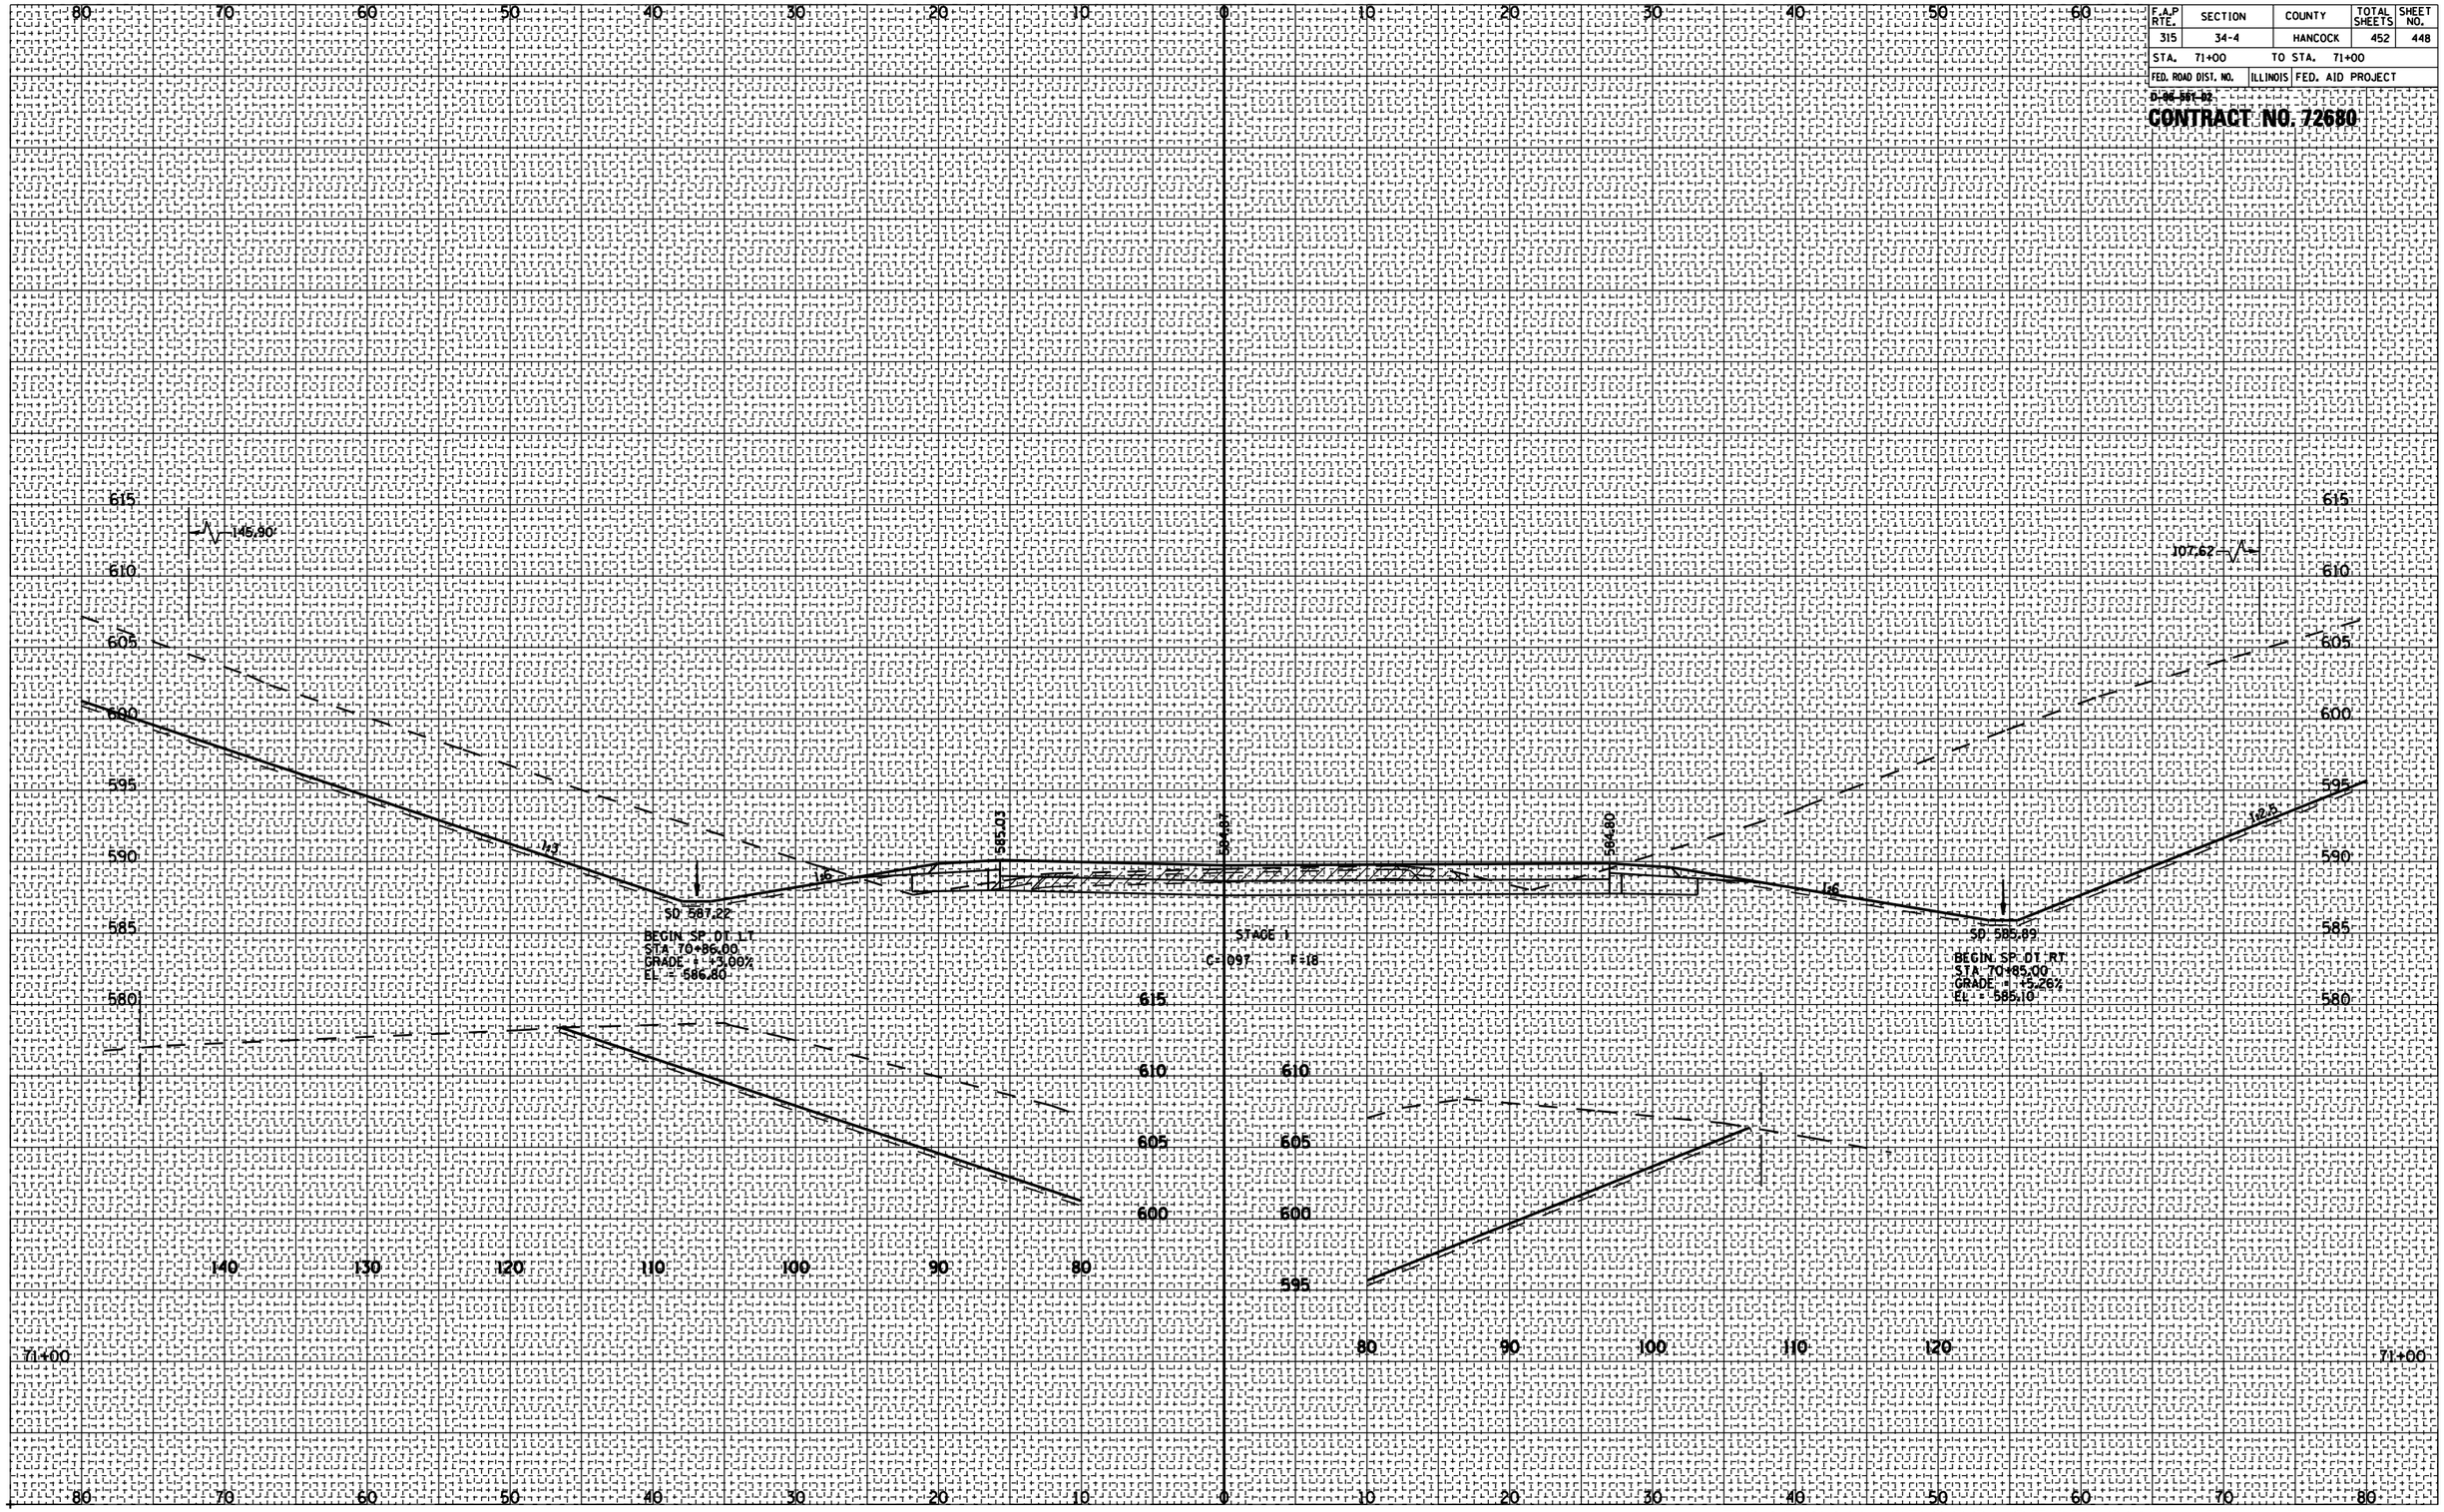

ROADWAY CROSS SECTIONS 2500 E (CH 17)

FINAL SURVEY		BY	DATE
NOTE BOOK	SURVEYED		
	PLOTTED		
	TEMPLATE		
	AREAS		
NO.	AREAS CHECKED		

ORIGINAL SURVEY		BY	DATE
NOTE BOOK	SURVEYED		
	PLOTTED		
	TEMPLATE		
	AREAS		
NO.	AREAS CHECKED		