F.A.I RTE.	SECTION	COUNTY	TOTAL SHEETS	SHEET NO.
72	(86-10)RS-2	SCOTT	52	28
STA. 1+10	TO STA. 16+00			
FED. ROAD DIST. NO.	ILLINOIS	FED. AID PROJECT		

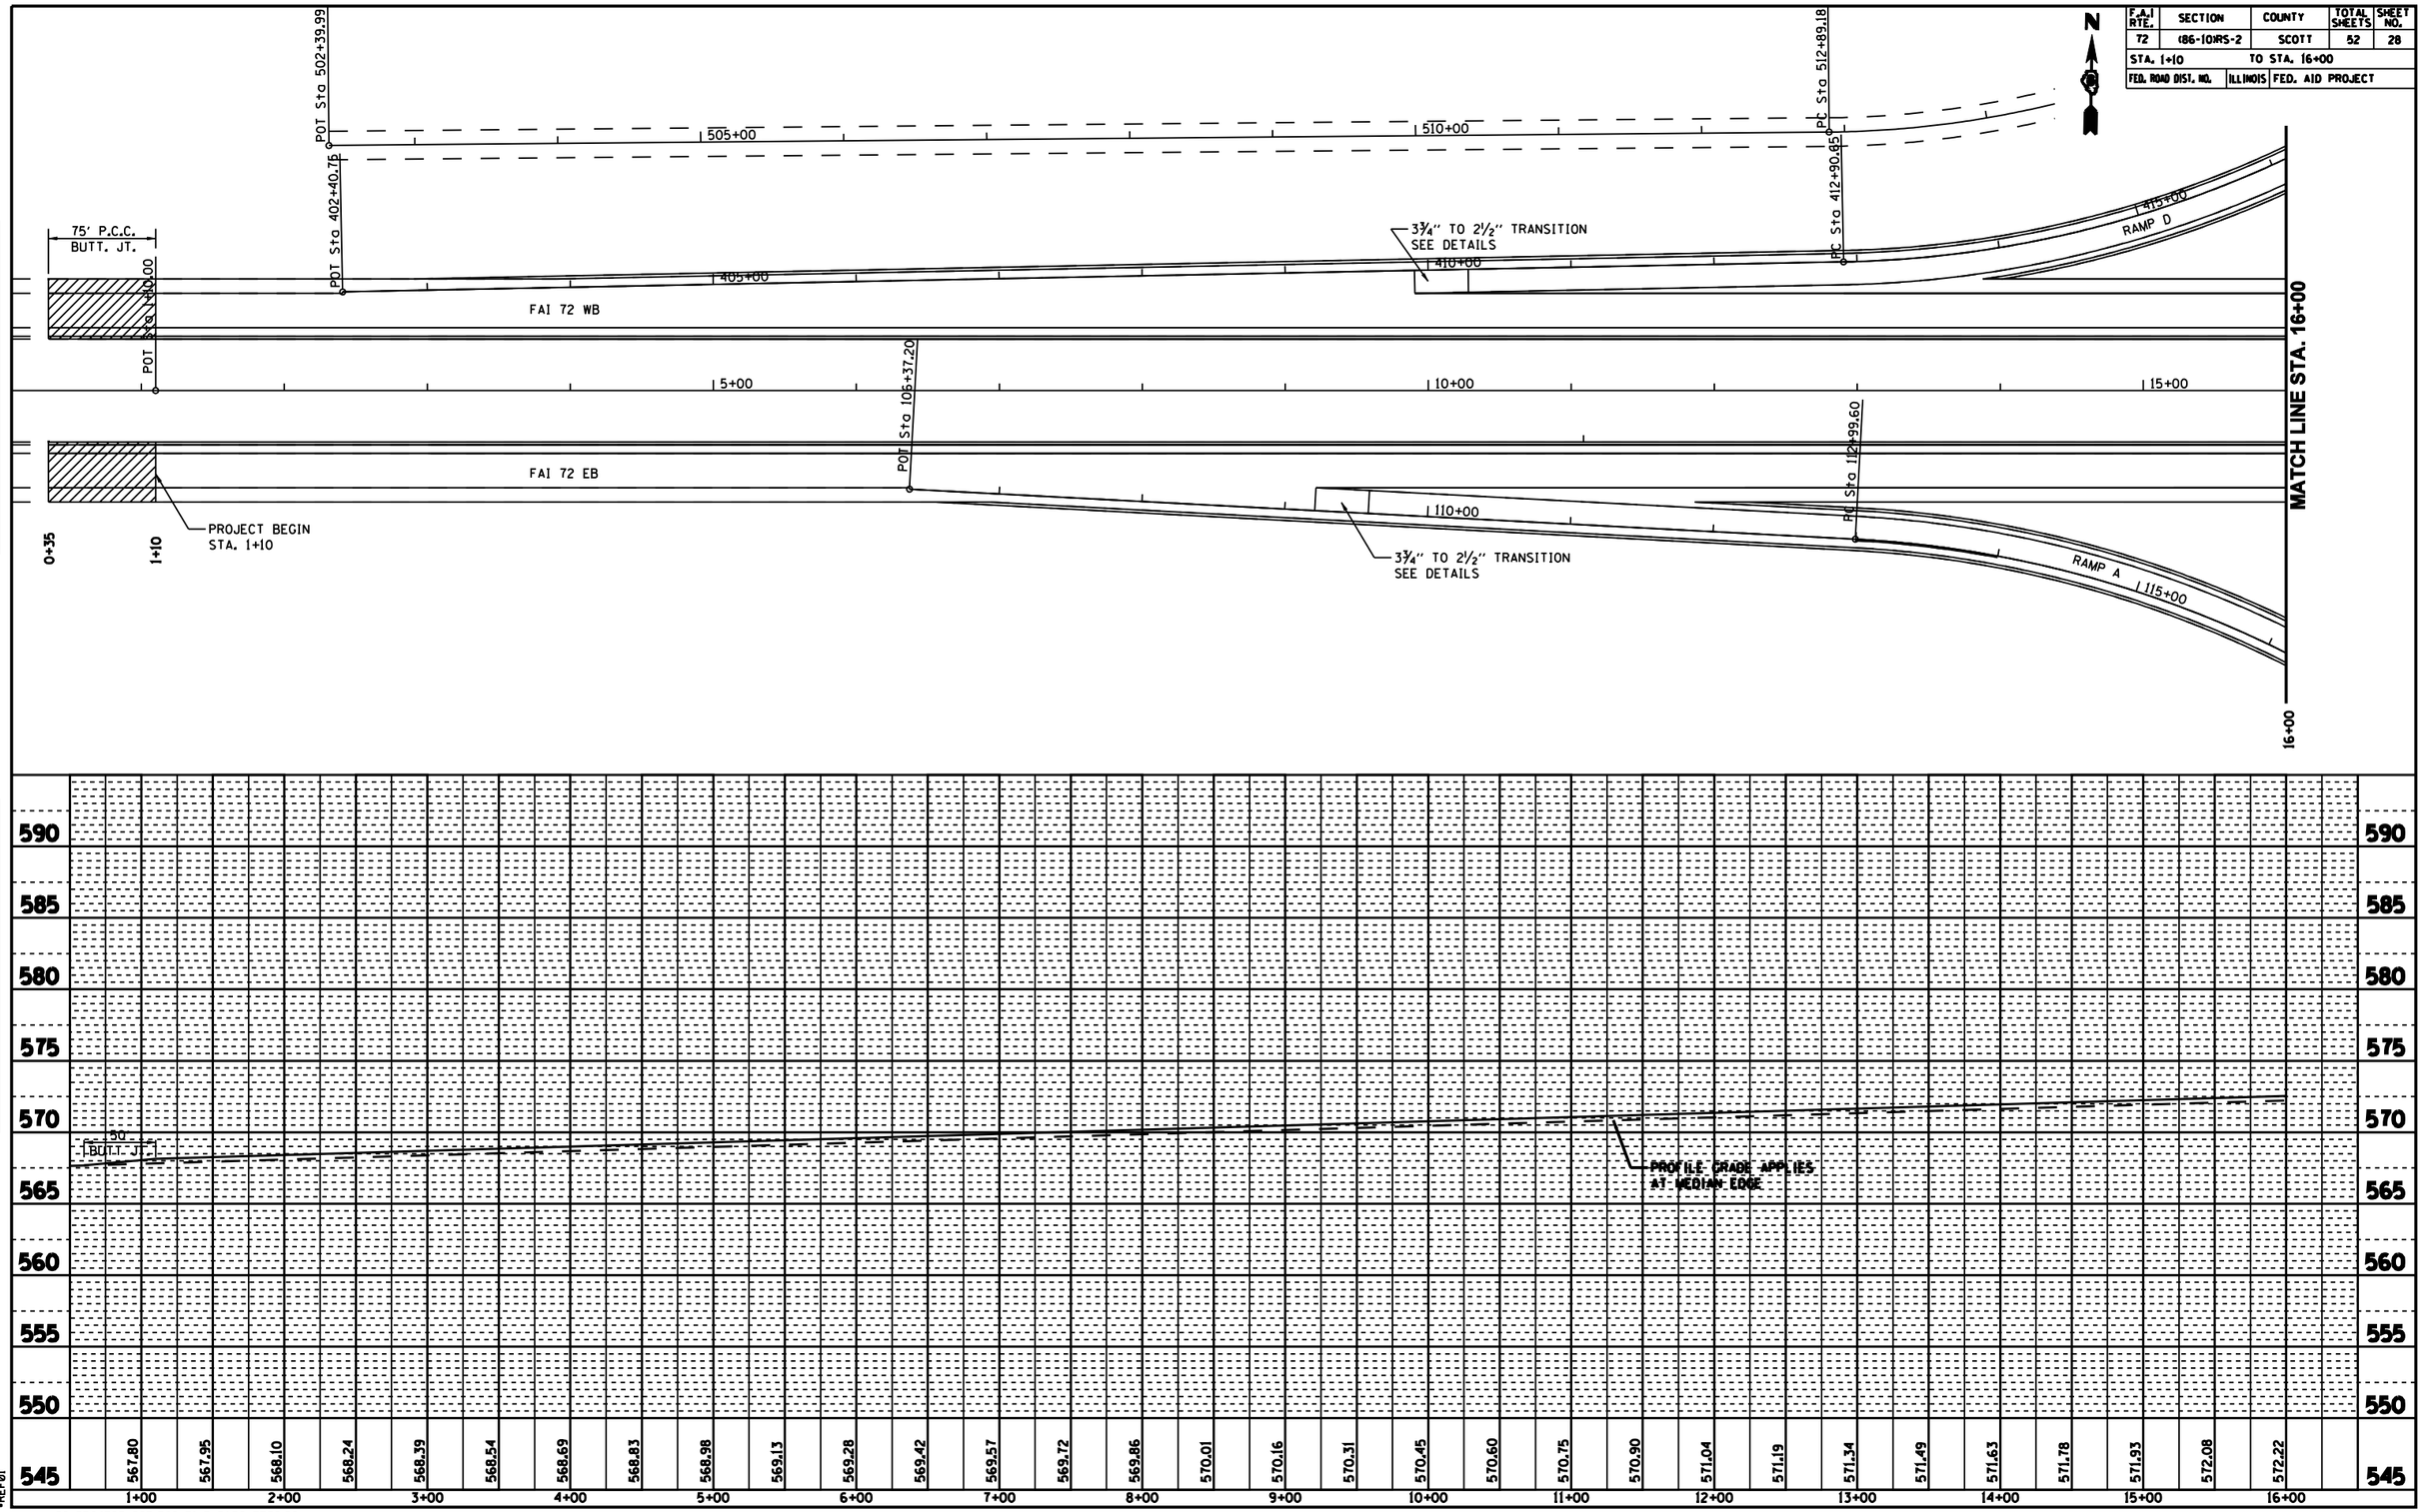

PLAN
SURVEYED
PLOTTED
ALIGNMENT CHECKED
BY: OF R.W.Y. CHECKED
PLAN FILE NAME
NOTE BOOK NO.
BY
DATE

PROFILE
SURVEYED
PLOTTED
GRADES CHECKED
B.M. NOTED
PROFILE NOTATIONS CHKD
NOTE BOOK NO.
BY
DATE

•DGN-SPEC•
•DATE-TIME•
•REF01

D6 PROJECT: D651503 FILE: P&PSHEETS.DGN .

STA. 1+10 - 16+00 I-72 PP1