F.A.P RTE.	SECTION	COUNTY	TOTAL SHEETS	SHEET NO.
103	27-1R	ST. CLAIR	382	116
STA.	TO STA.			
FED. ROAD DIST. NO.	ILLINOIS	FED. AID PROJECT		

CONTRACT NO. 76300

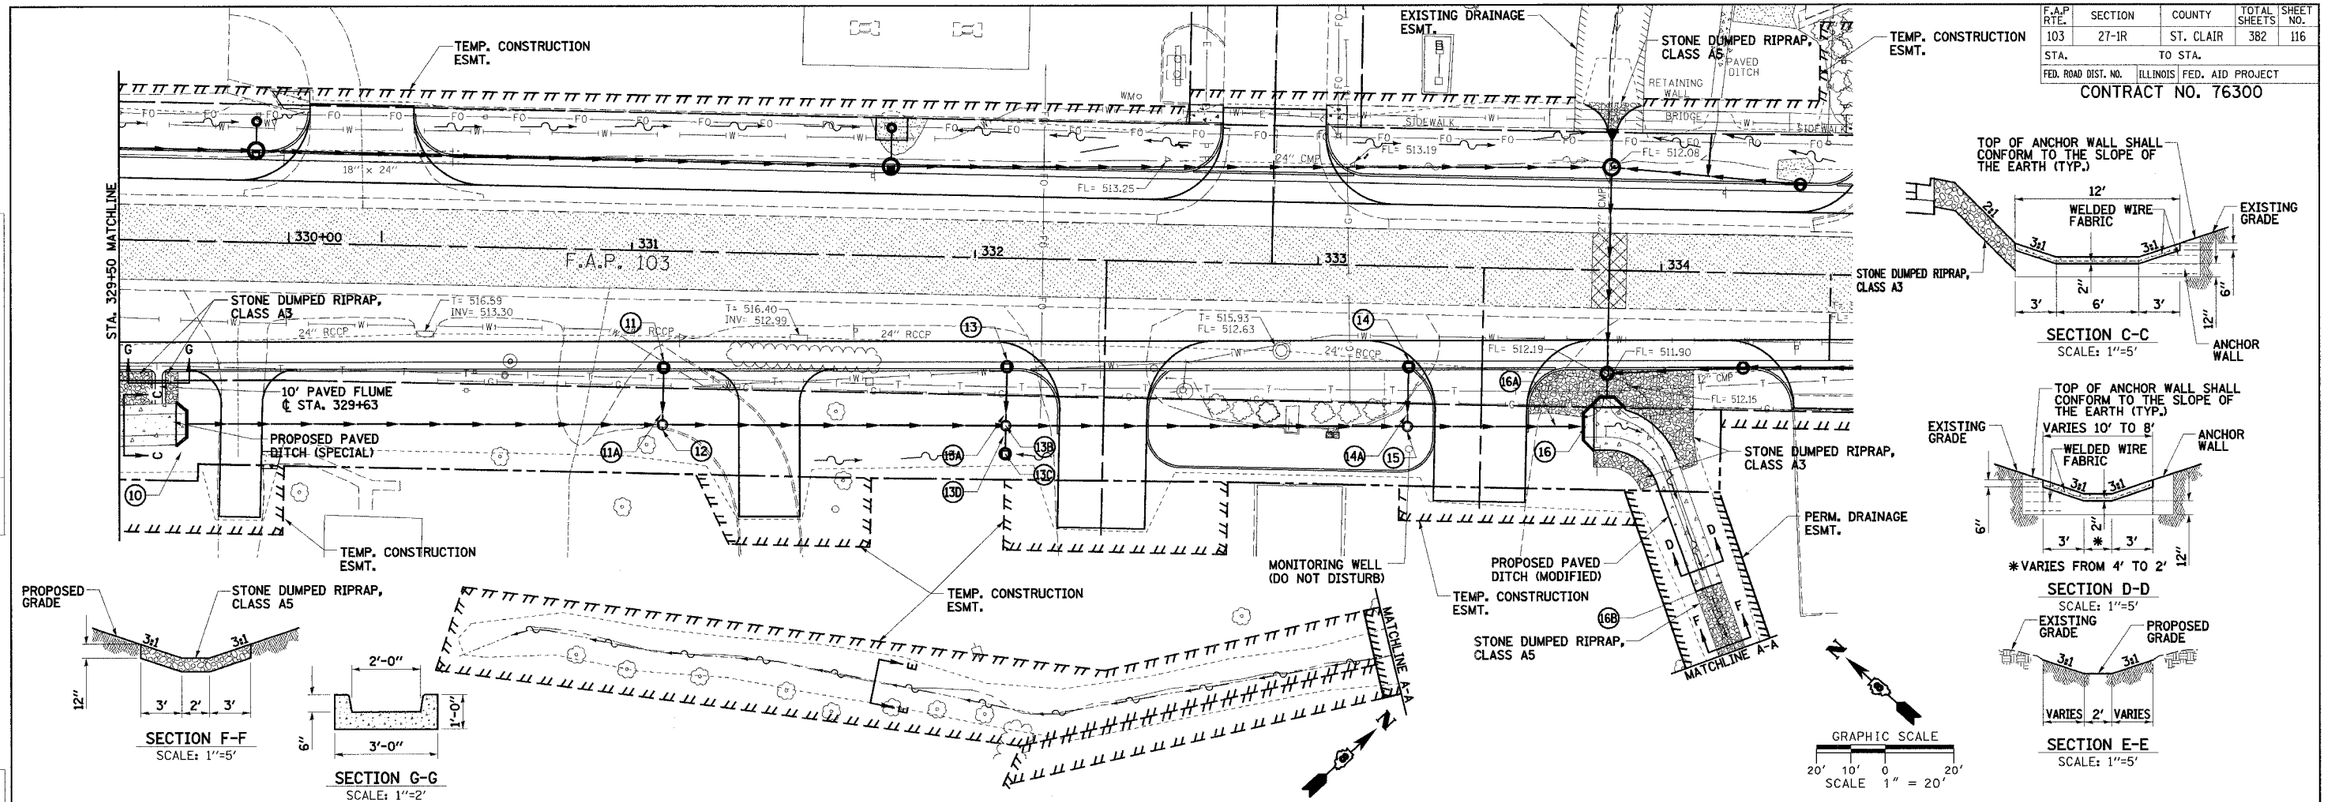

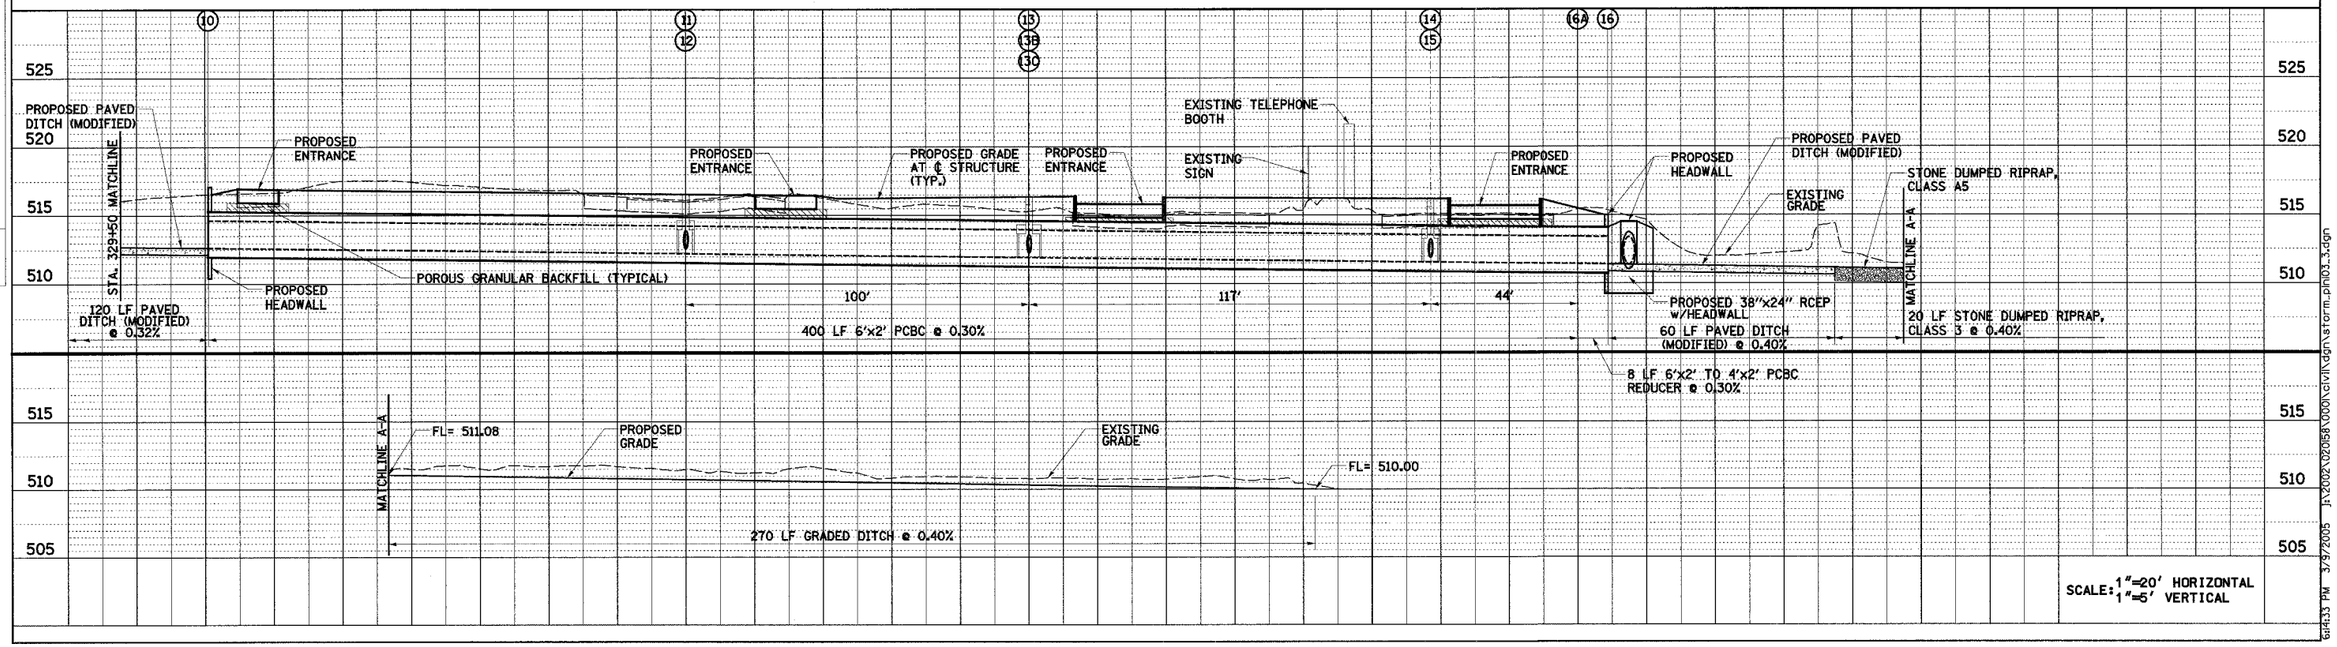

STORM STORM - PLAN & PROFILE

jt:2002\02058.000\civil\dgn\storm_phil03_3.dgn 6:44:33 PM 3/9/2005