F.A. RTE.	SECTION	COUNTY	TOTAL SHEETS	SHEET NO.
103	27-1R	ST. CLAIR	382	218
STA.		TO STA.		
FED. ROAD DIST. NO.	ILLINOIS	FED. AID PROJECT		

CONTRACT NO. 76300

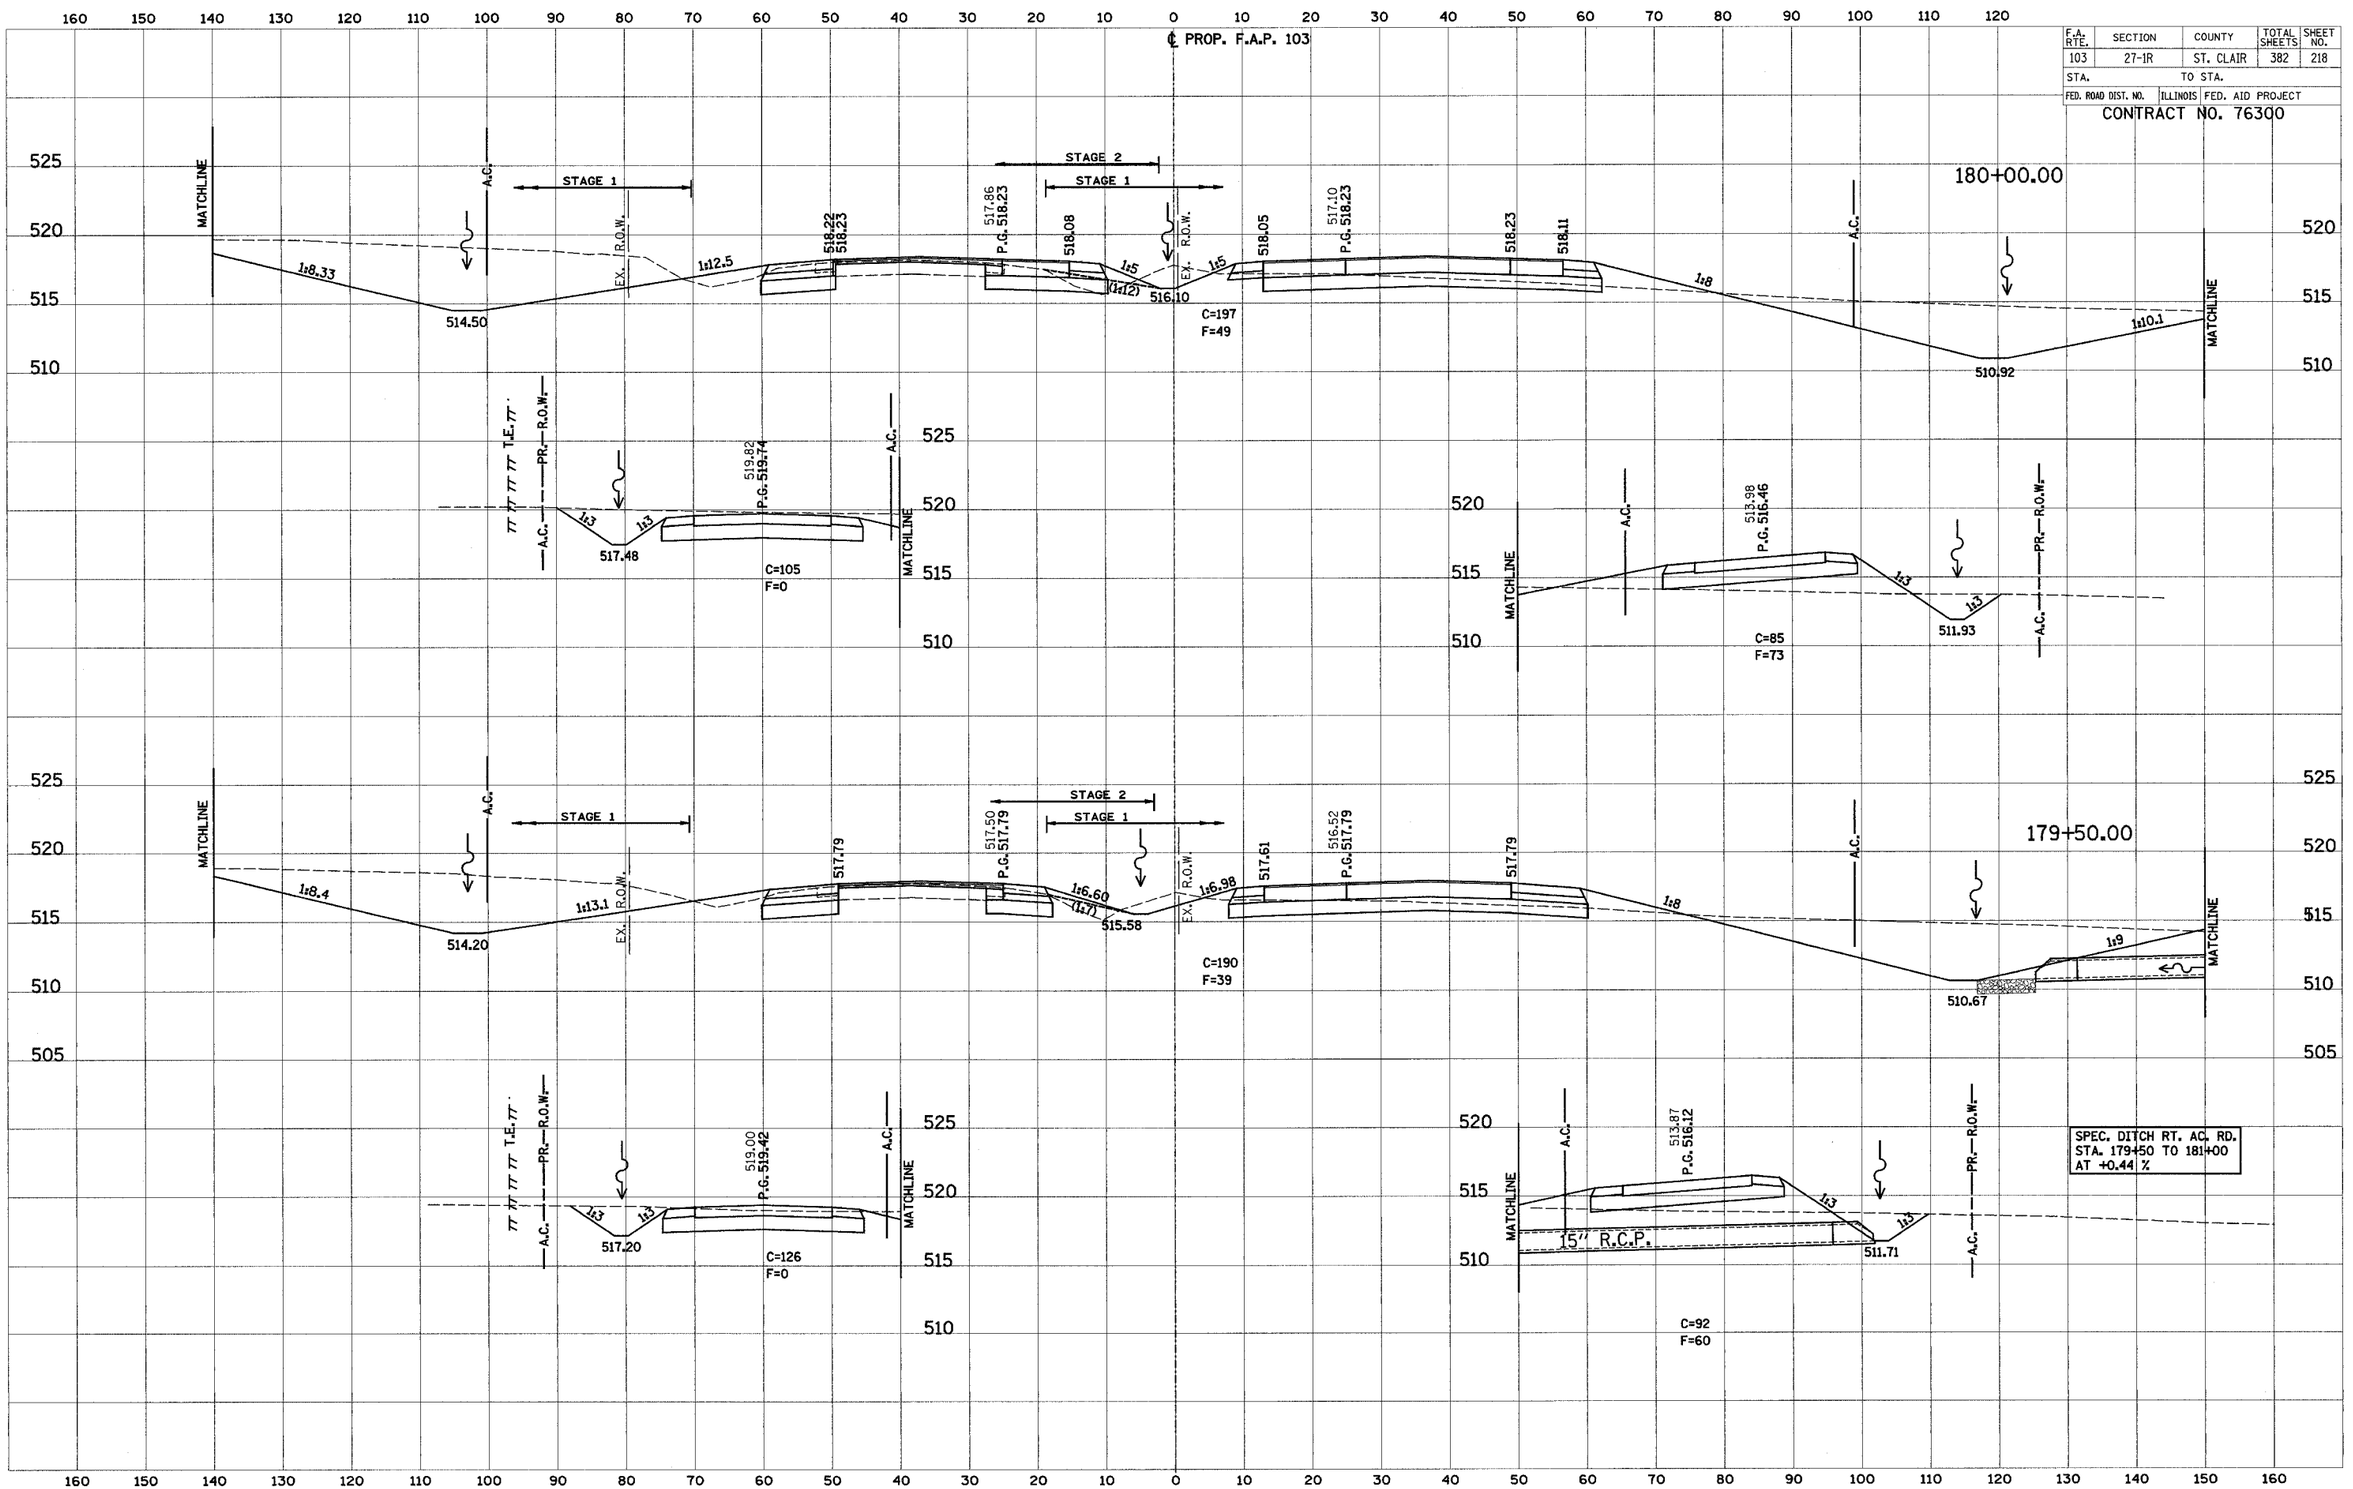

FINAL SURVEY	ORIGINAL SURVEY
SURVEYED	SURVEYED
PLOTTED	PLOTTED
NOTE BOOK	TEMPLATE
NO.	AREAS
	AREAS CHECKED
BY	BY
DATE	DATE