F.A. RTE.	SECTION	COUNTY	TOTAL SHEETS	SHEET NO.
103	27-1R	ST. CLAIR	382	231
STA.	TO STA.			
FED. ROAD DIST. NO.	ILLINOIS	FED. AID PROJECT		

CONTRACT NO. 76300

DATE	BY	SURVEYED	PLOTTED	TEMPLATE	AREAS	AREAS CHECKED
FINAL SURVEY	NOTE BOOK	NO.				
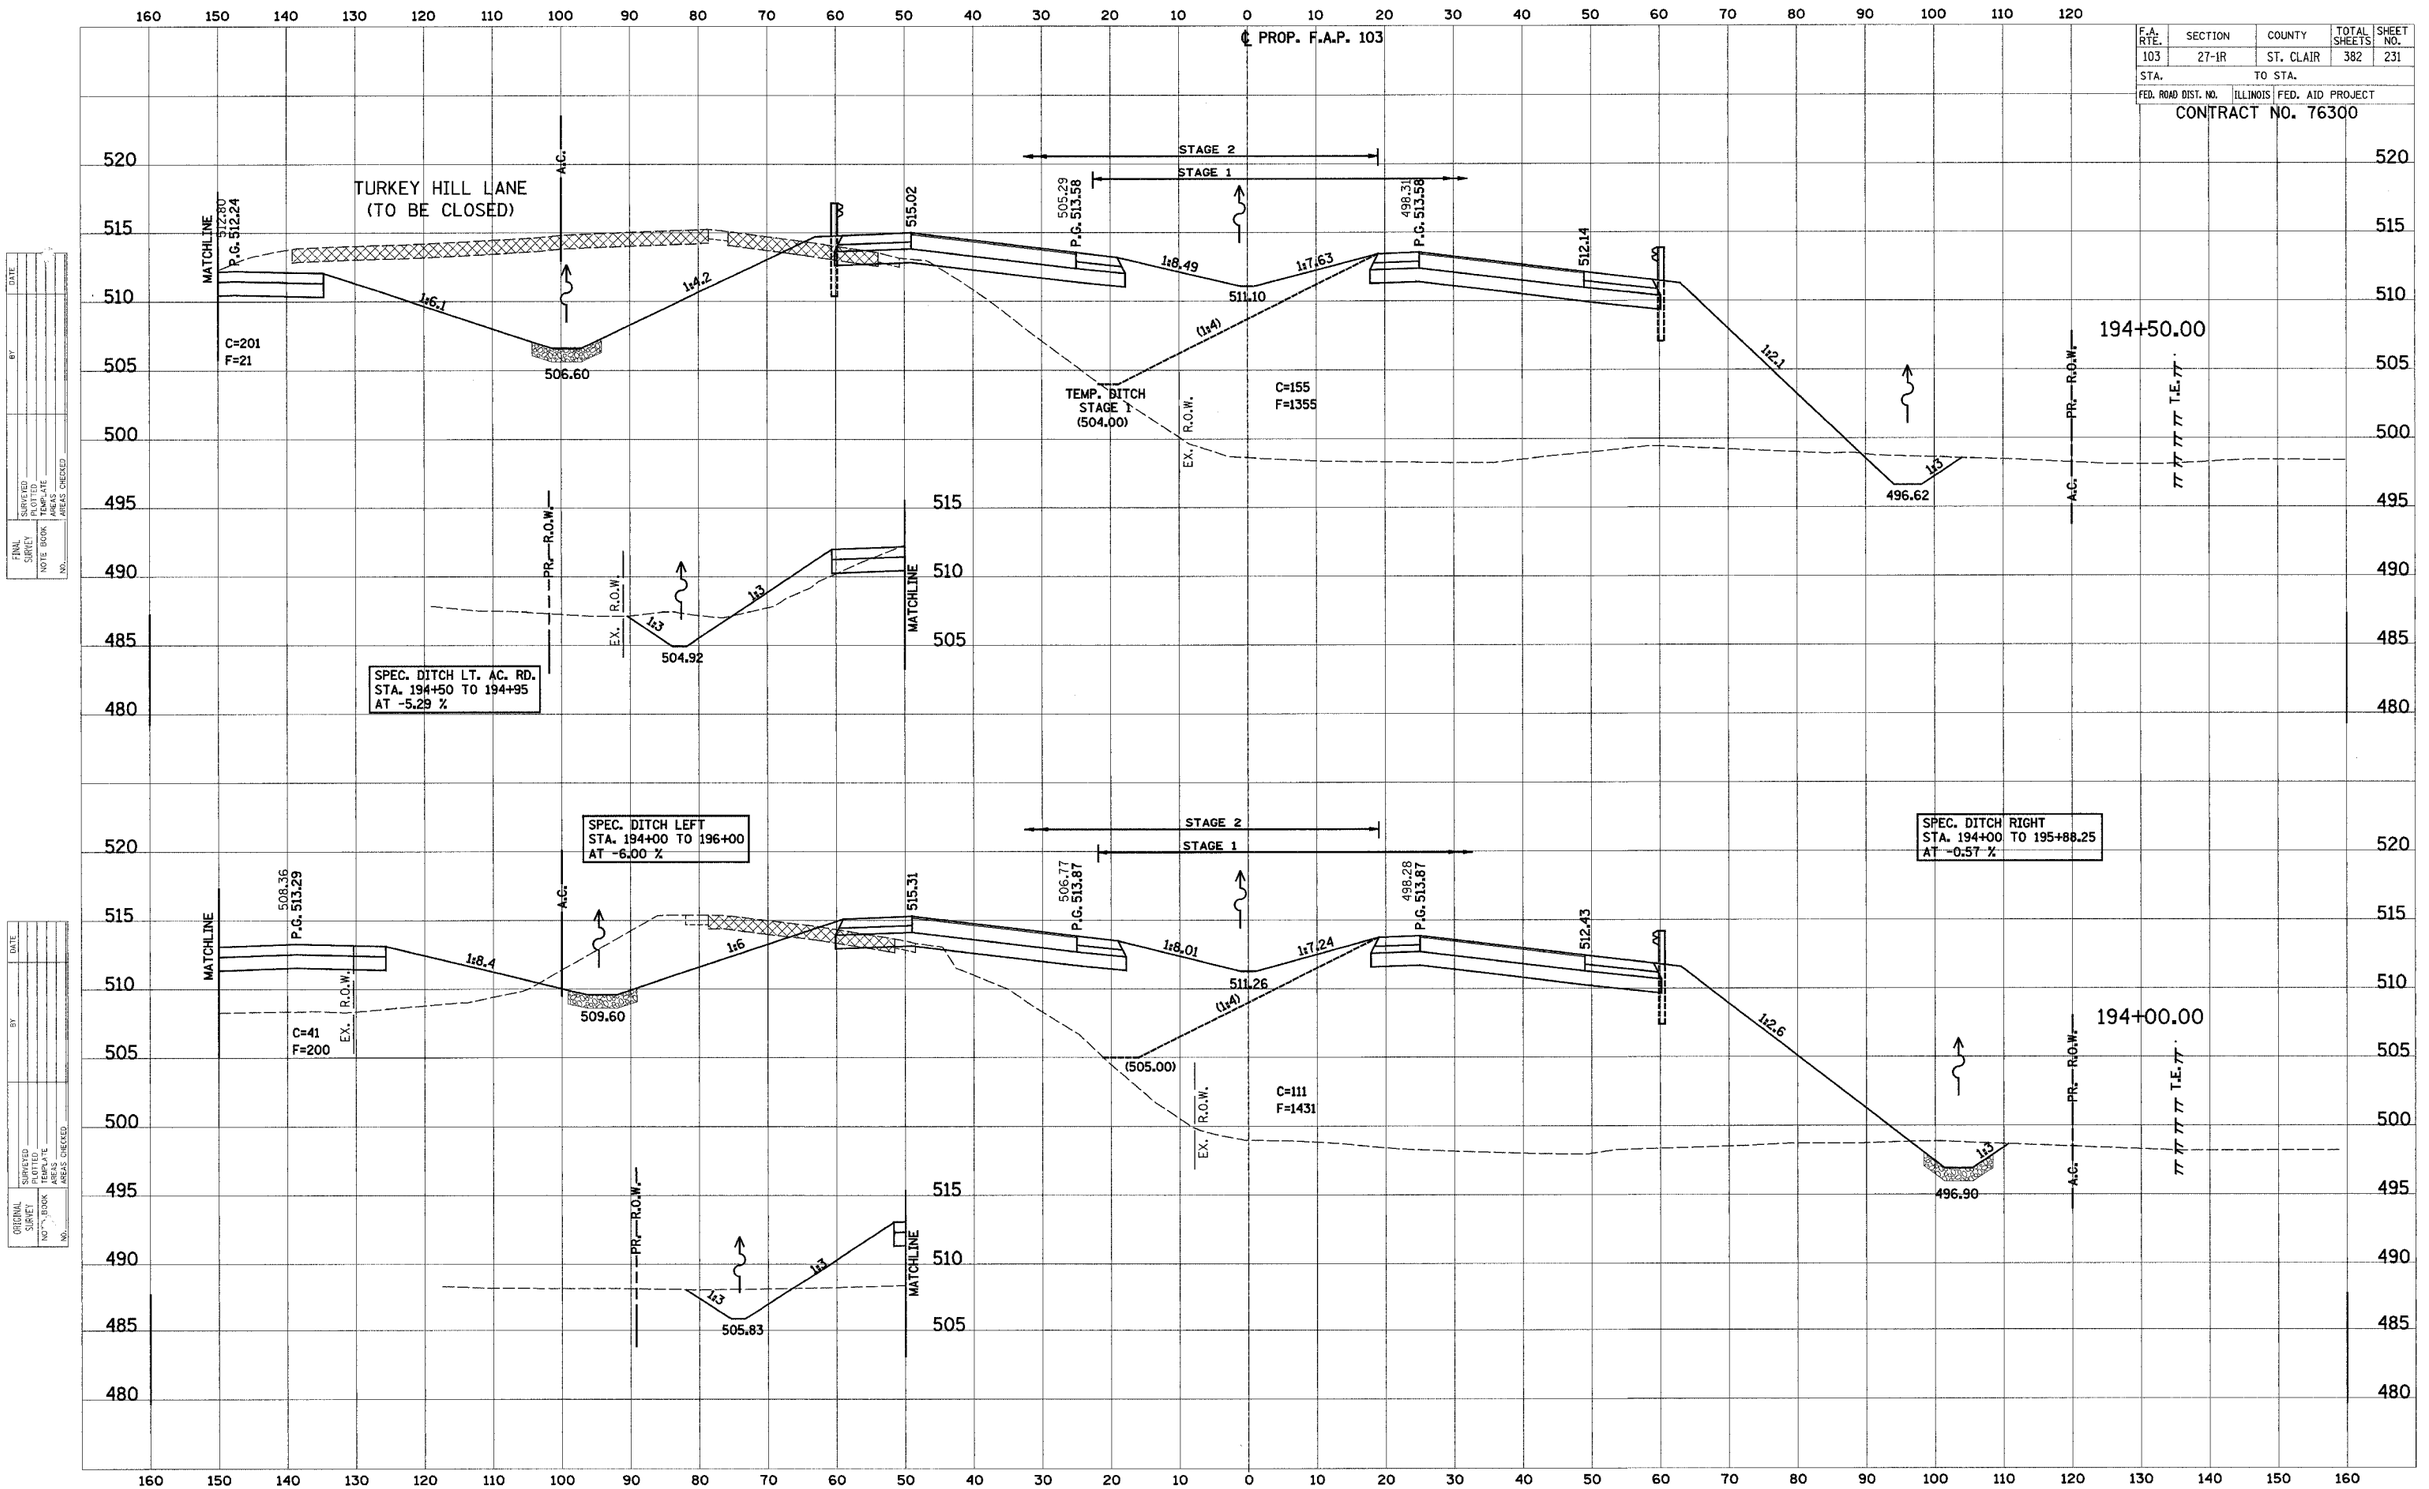
DATE	BY	SURVEYED	PLOTTED	TEMPLATE	AREAS	AREAS CHECKED
ORIGINAL SURVEY	NOTE BOOK	NO.