F.A. RTE.	SECTION	COUNTY	TOTAL SHEETS	SHEET NO.
103	27-1R	ST. CLAIR	382	266
STA.	TO STA.			
FED. ROAD DIST. NO.	ILLINOIS	FED. AID PROJECT		

CONTRACT NO. 76300

FINAL SURVEY	DATE
NOTE BOOK	SURVEYED
NO.	PLOTTED
	TEMPLATE
	FIELD AREAS CHECKED
	BY
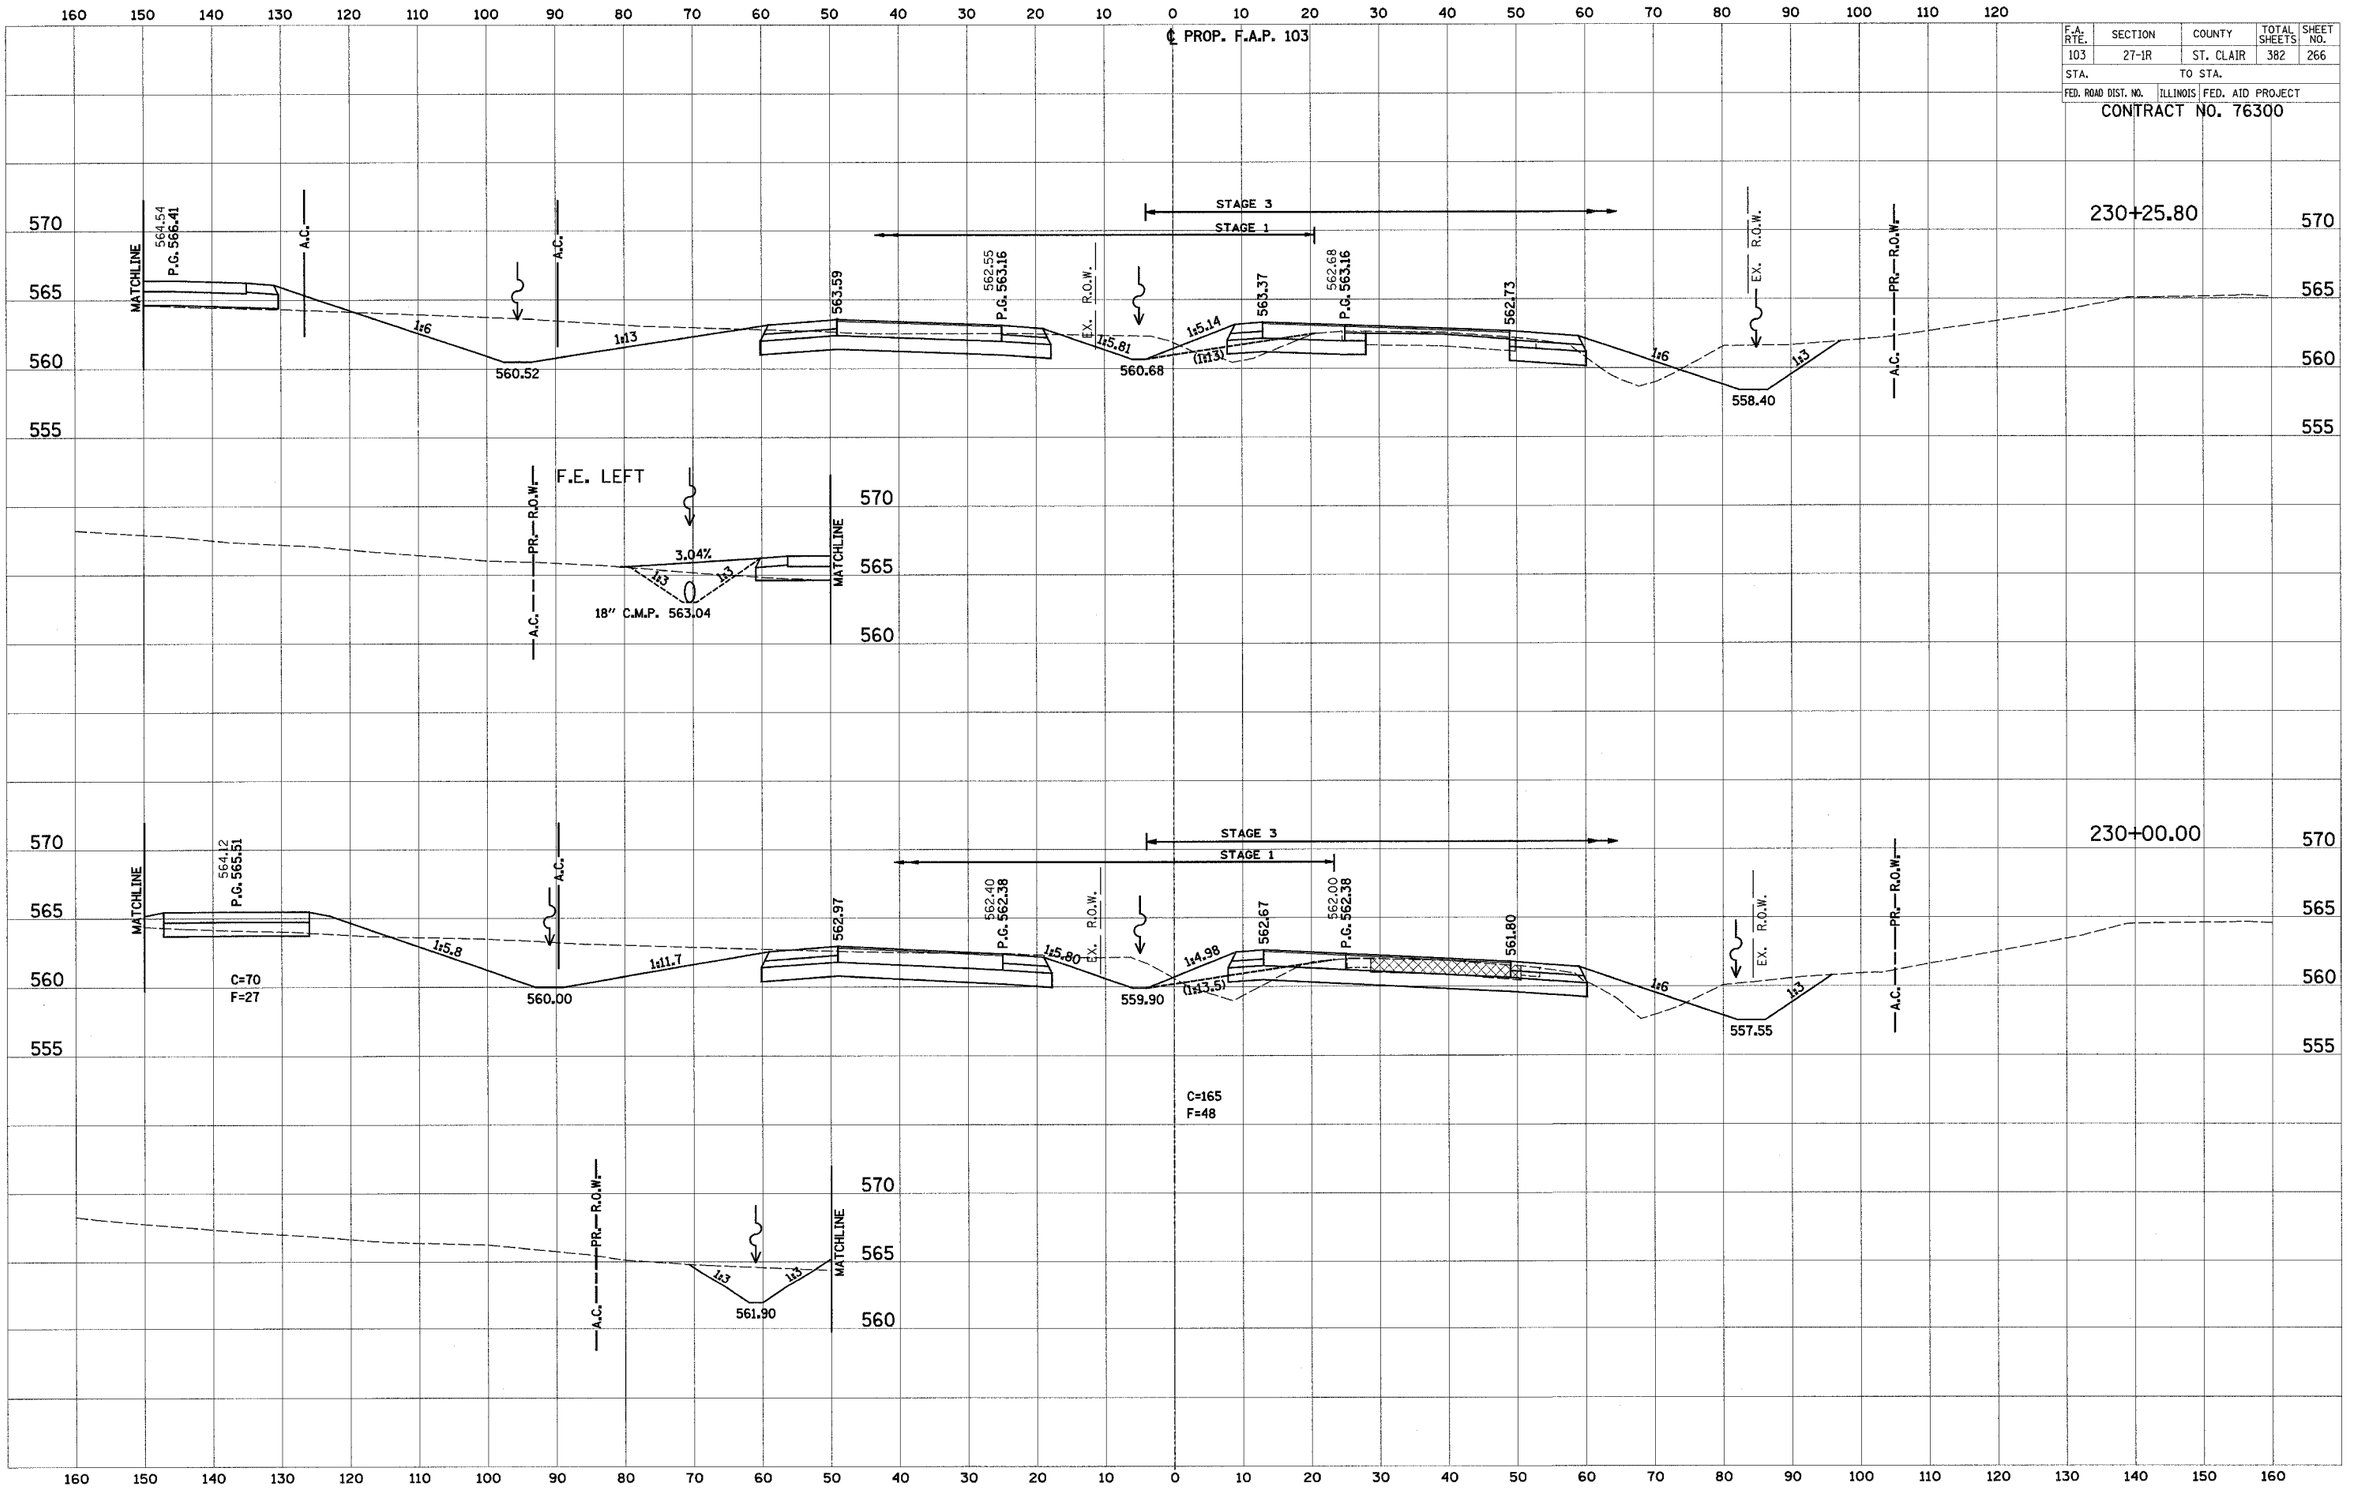
ORIGINAL SURVEY	DATE
NOTE BOOK	SURVEYED
NO.	PLOTTED
	TEMPLATE
	FIELD AREAS CHECKED
	BY