CONTRACT NO. 76958

F.A.P. RTE.	SECTION	COUNTY	TOTAL SHEETS	SHEET NO.
789	125-R	MADISON	47	13
STA.		TO STA.		
FED. ROAD DIST. NO.	ILLINOIS	FED. AID PROJECT		

PLAN
SURVEYED
PLOTTED
LAID OUT
NOTE BOOK
NO.
CHECKED
FINAL CHECKED
R/W
CADD FILE NAME
BY
DATE

PROFILE
SURVEYED
PLOTTED
LAID OUT
NOTE BOOK
NO.
CHECKED
FINAL CHECKED
R/W
STRUCTURE NO(S).
BY
DATE
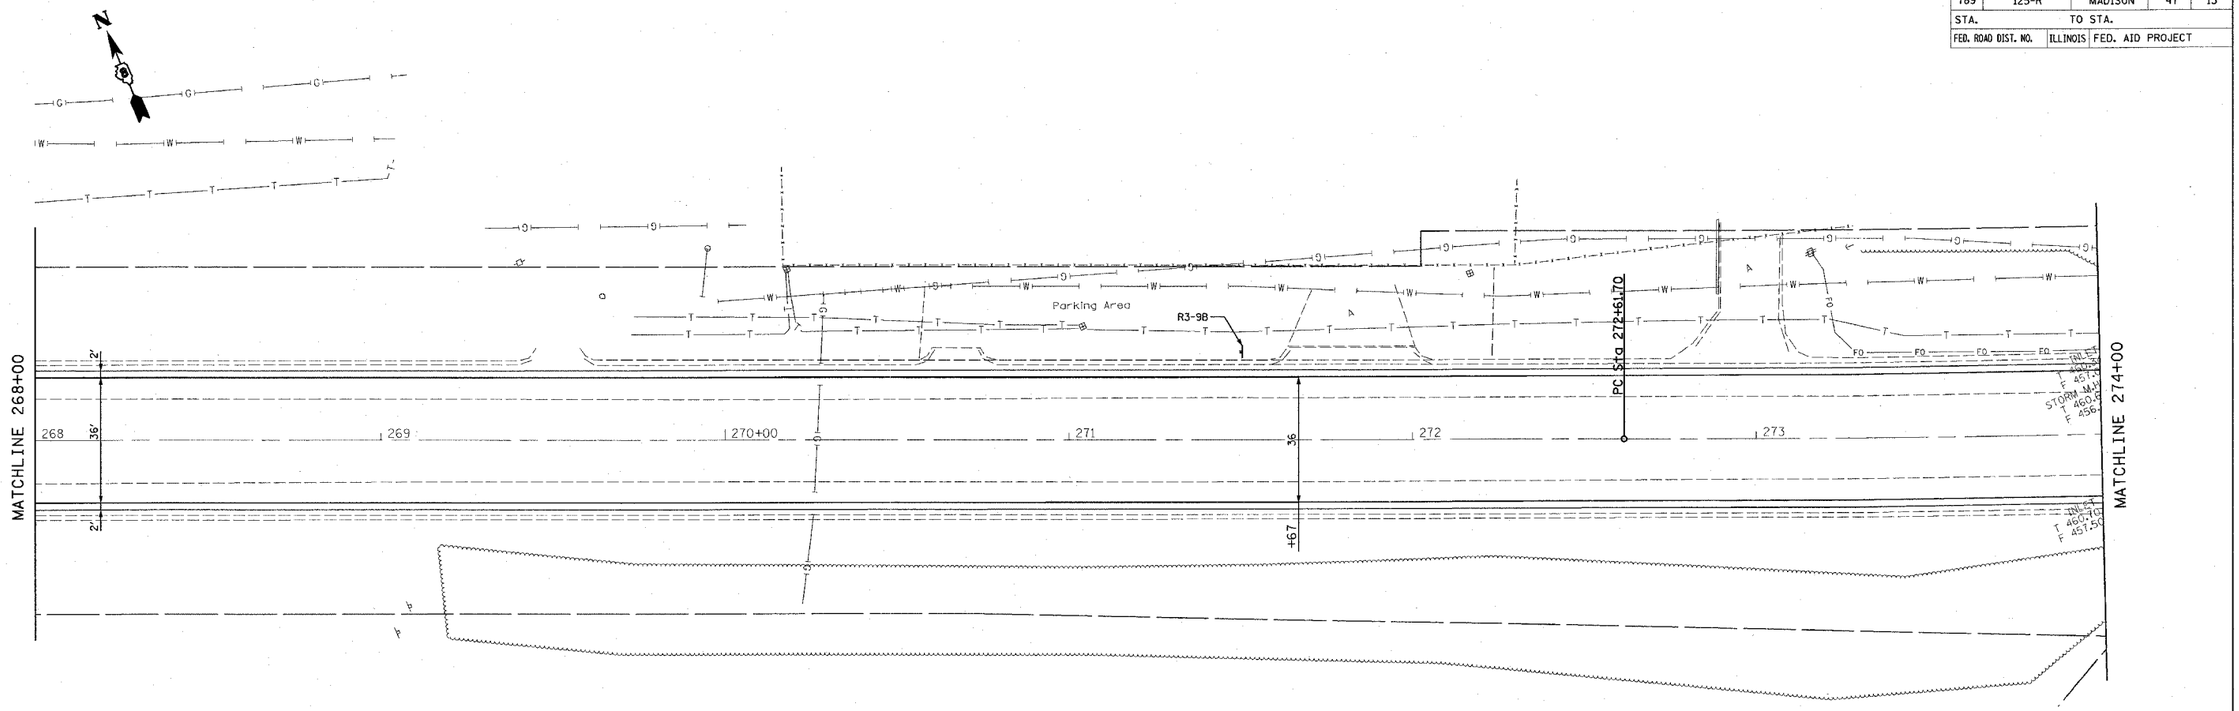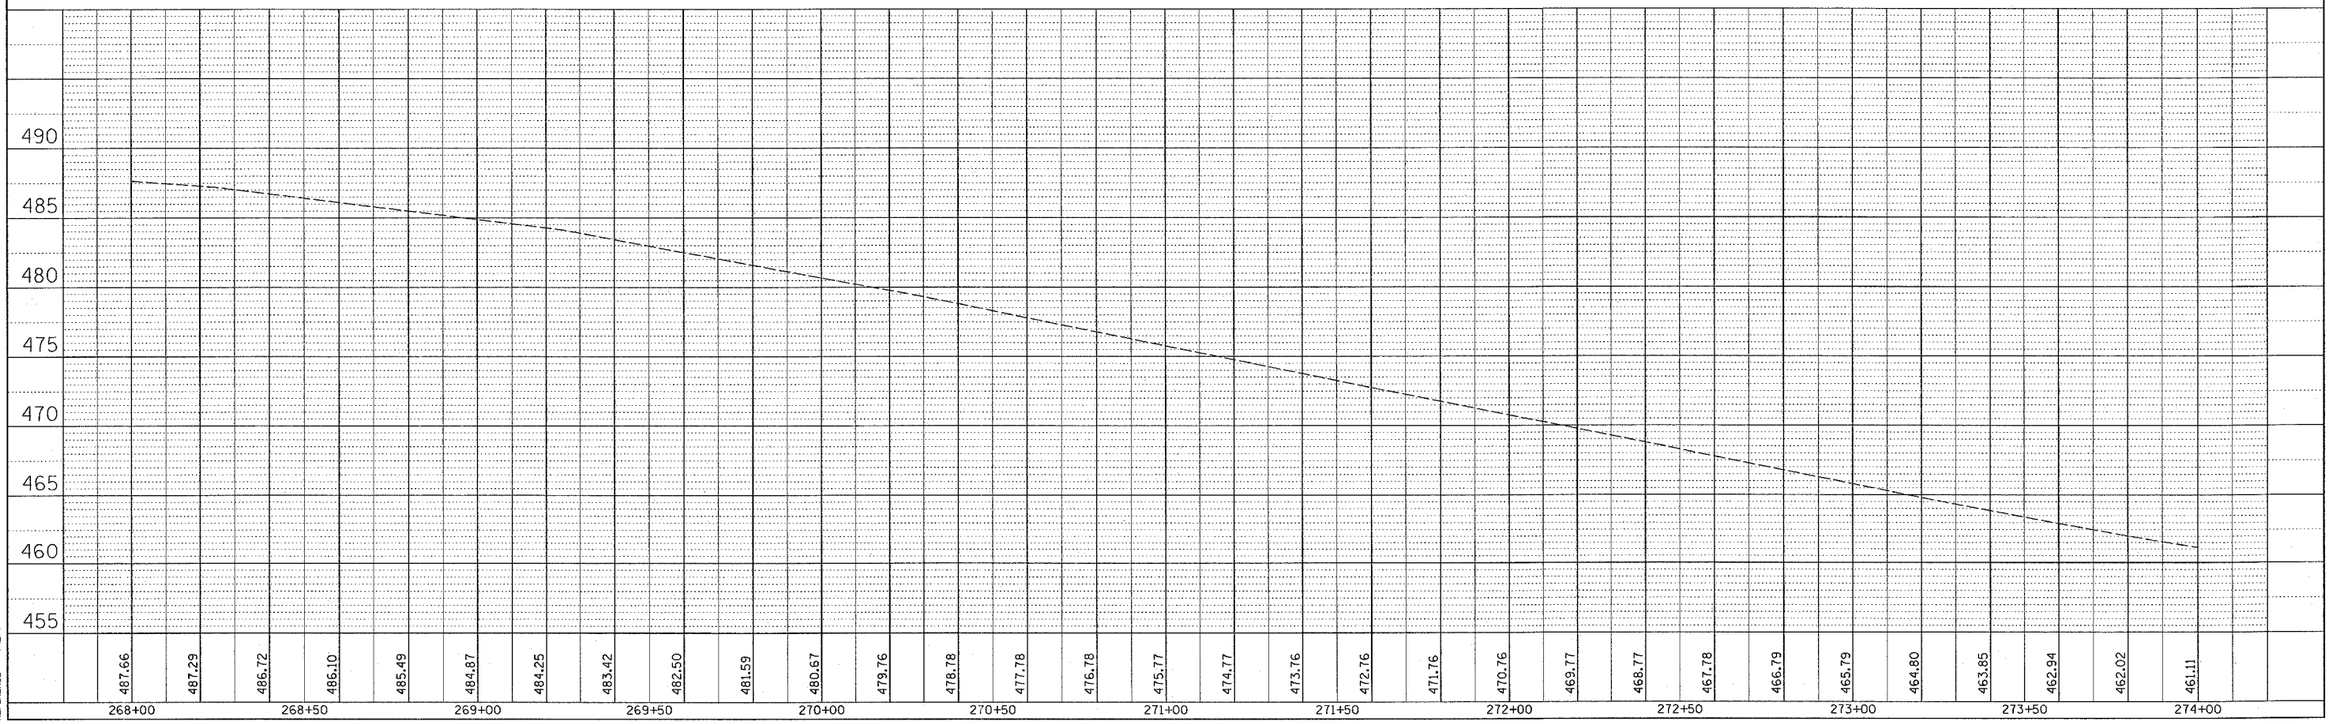
PLOT DATE = 2/22/2006
FILE NAME = c:\projects\sec89905\plan\pln89905a.dgn
PLOT SCALE = 20.0000 ' / IN.
REFERENCE = REF