PLOT DATE = 2/22/2006
FILE NAME = c:\projects\ed09905\plan\xssht09905v.dgnx
PLOT SCALE = 10.0000 ' / IN.
USER NAME = challandeske

ORIGINAL SURVEY		BY	DATE
NOTE BOOK	SURVEYED		
NO.	PLOTTED		
	TEMPLATE		
	AREAS		
	AREAS CHECKED		

FINAL SURVEY		BY	DATE
NOTE BOOK	SURVEYED		
NO.	PLOTTED		
	TEMPLATE		
	AREAS		
	AREAS CHECKED		

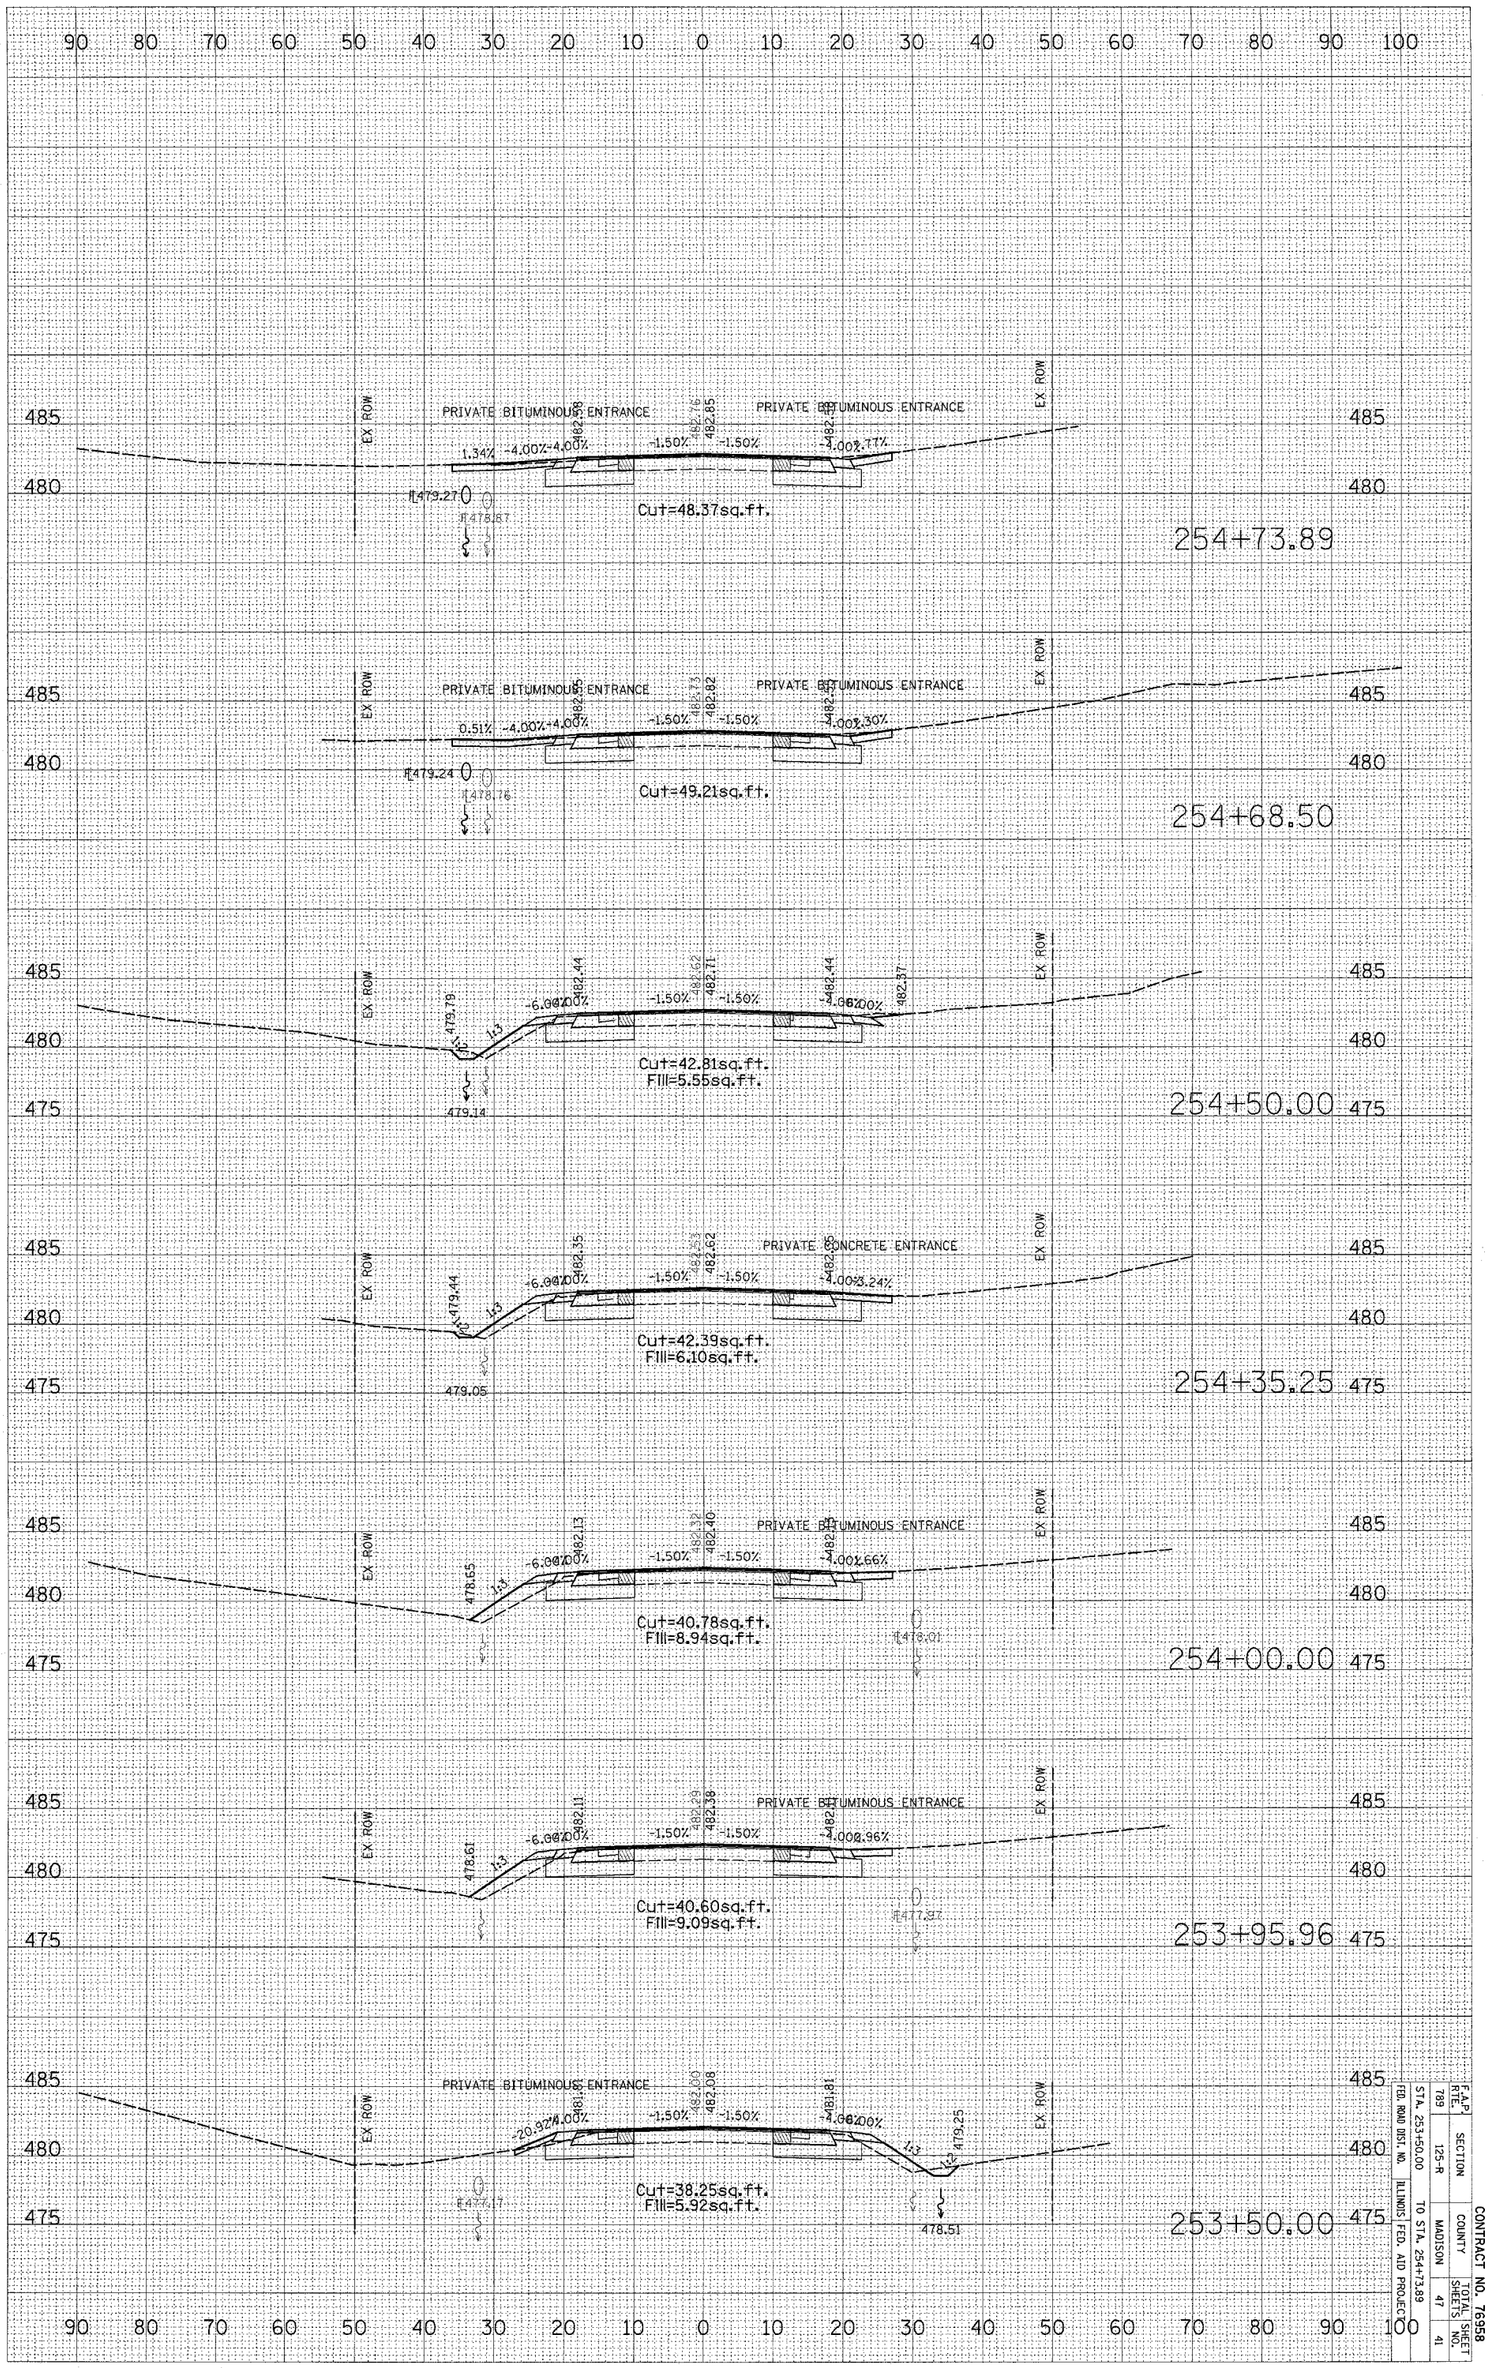

CONTRACT NO. 76958

F.A.P. RTE.	SECTION	COUNTY	TOTAL SHEETS	SHEET NO.
793	125-R	MADISON	41	41

FED. ROAD DIST. NO. | ILLINOIS | FED. AID PROJECT

STA. 253+60.00 TO STA. 254+73.89