ORIGINAL SURVEY		BY	DATE
	SURVEYED		
	PLOTTED		
NOTE BOOK	TEMPLATE		
	AREAS		
NO.	AREAS CHECKED		

FINAL SURVEY		BY	DATE
	SURVEYED		
	PLOTTED		
NOTE BOOK	TEMPLATE		
	AREAS		
NO.	AREAS CHECKED		

N:\Jobs\par180-258\DESIGN\80125_SITE1.LAY

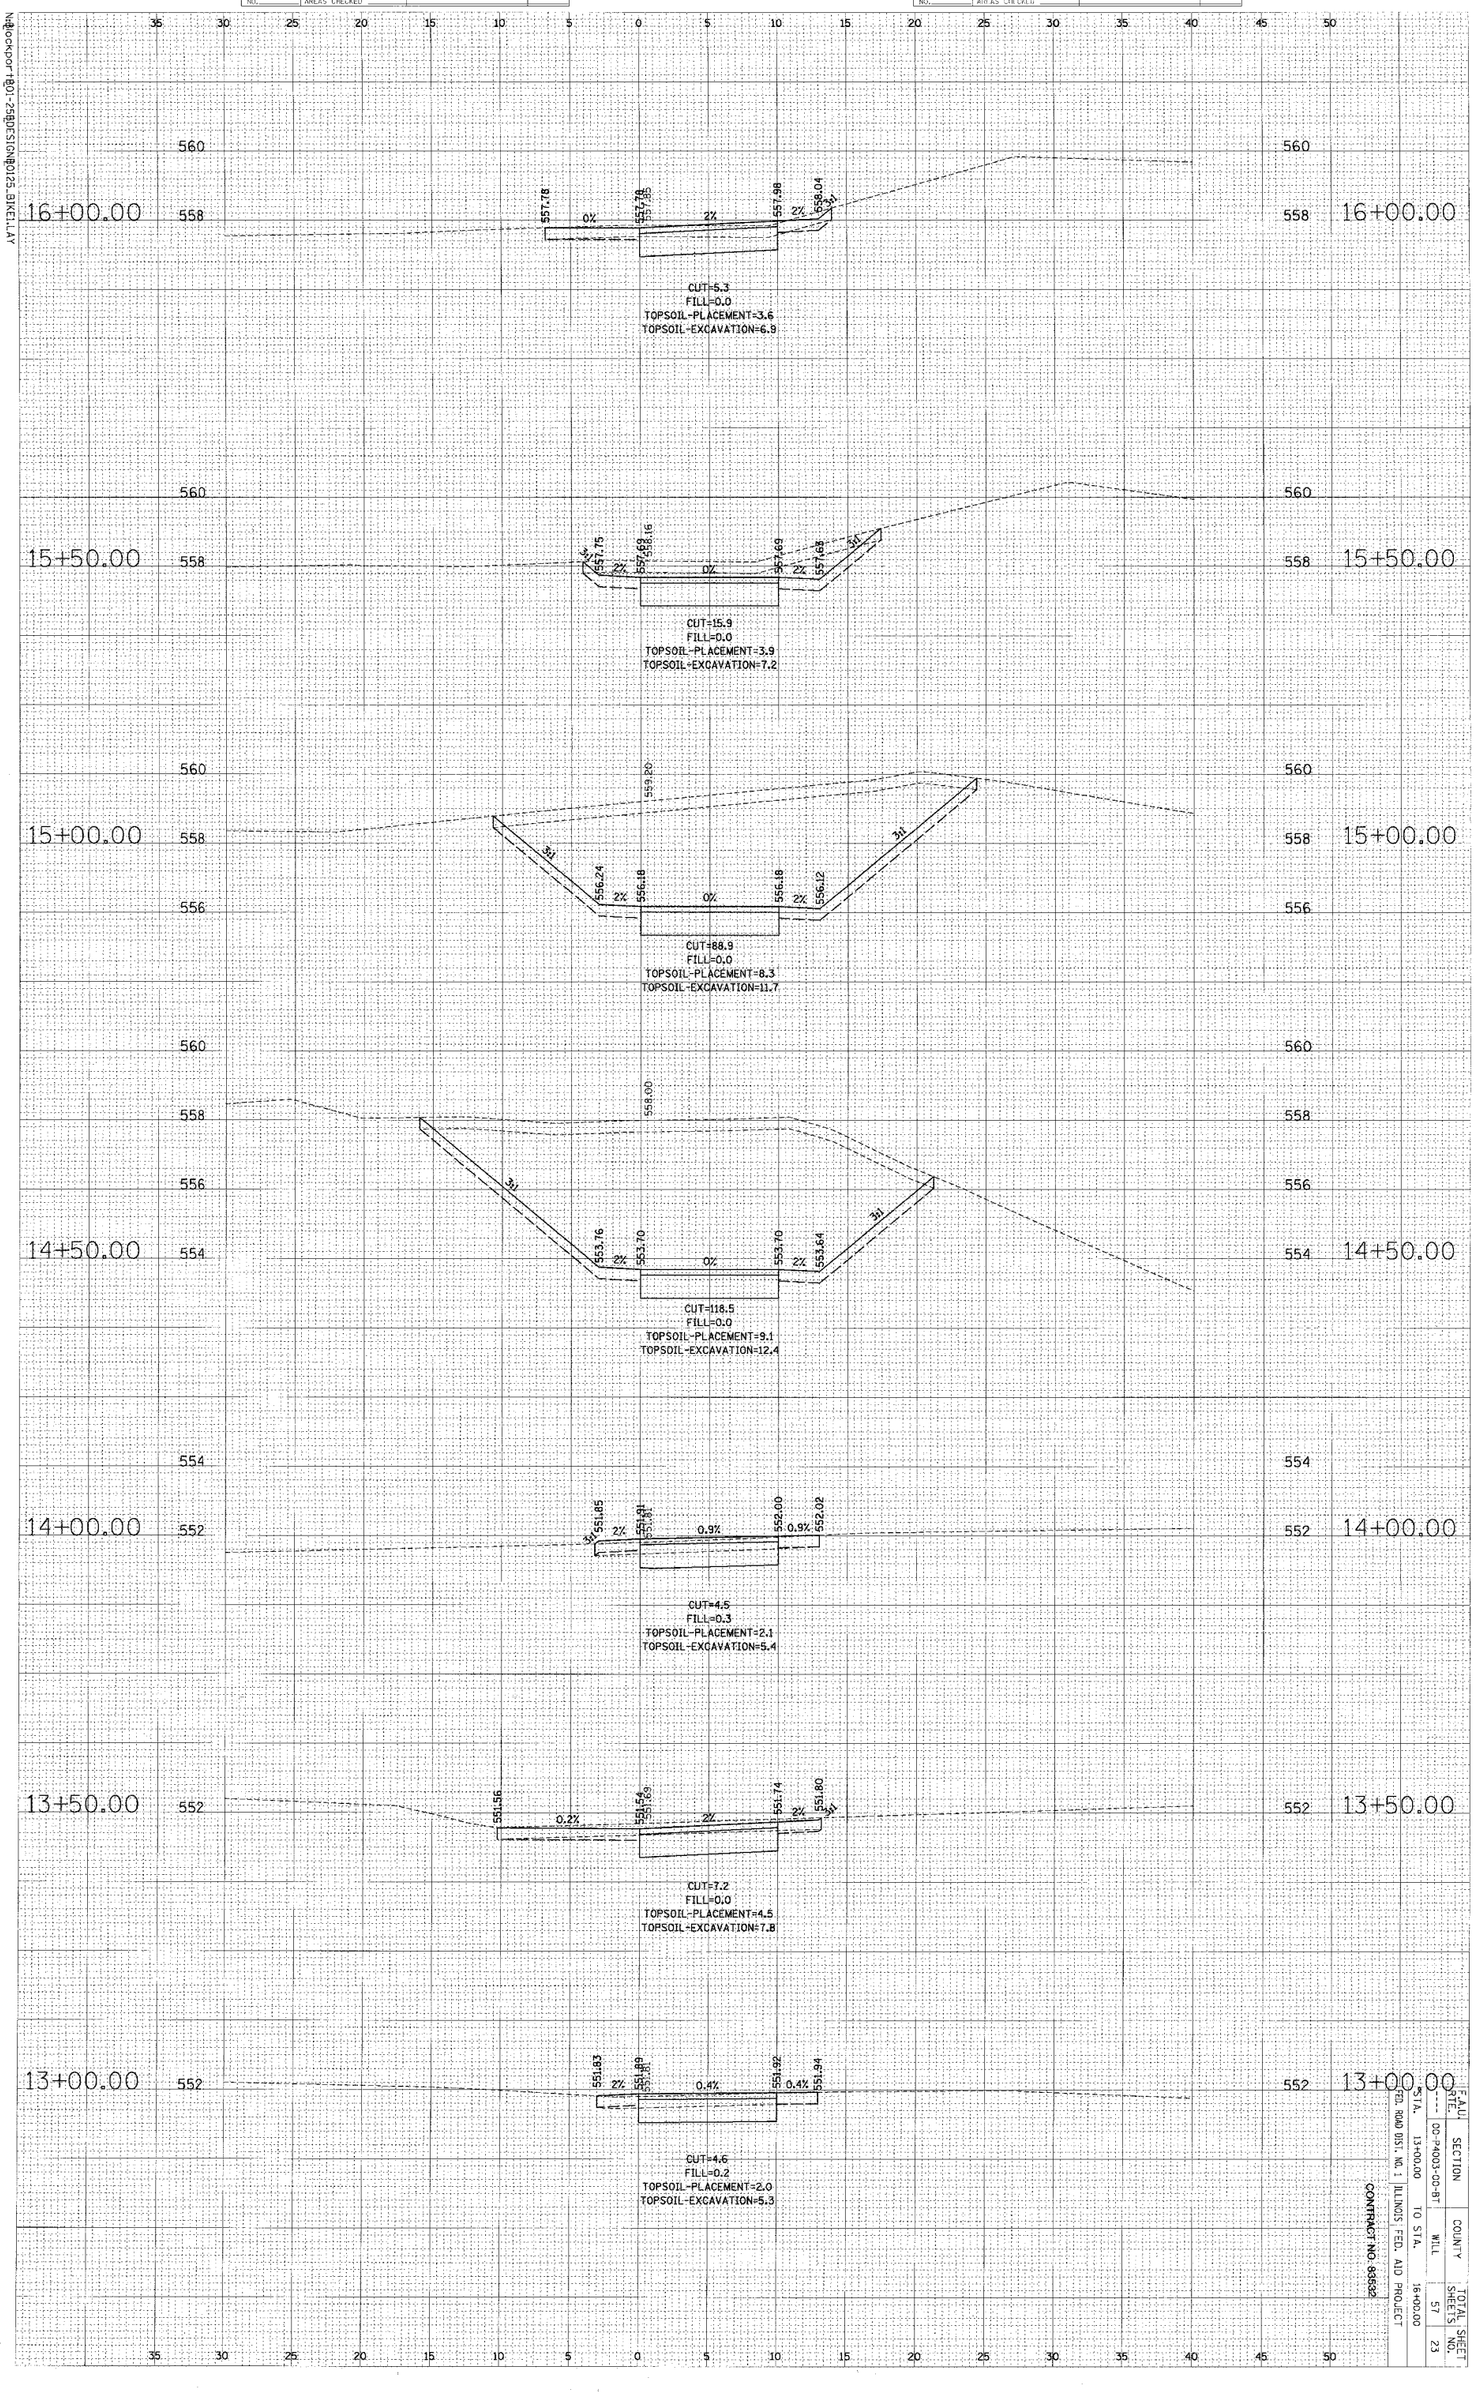

FAU RTE.	SECTION	COUNTY	TOTAL SHEETS	SHEET NO.
	00-7403-00-BT	WILL	57	23
STA. 13+00.00	TO STA. 16+00.00			

STATE ROAD DIST. NO. 1 ILLINOIS FED. AID PROJECT

CONTRACT NO. 83582