ALGONQUIN ROAD SIDEWALK IMPROVEMENTS		
HORIZ. SCALE: 1"=40'	FILE NAME	8 OF 20
VERT. SCALE: 1"=4'	ALGONQUINSW.DWG	SHEET NO.
ELA ROAD		
STA. 1+00	TO STA. 5+50	
CONTRACT NO. 83836		
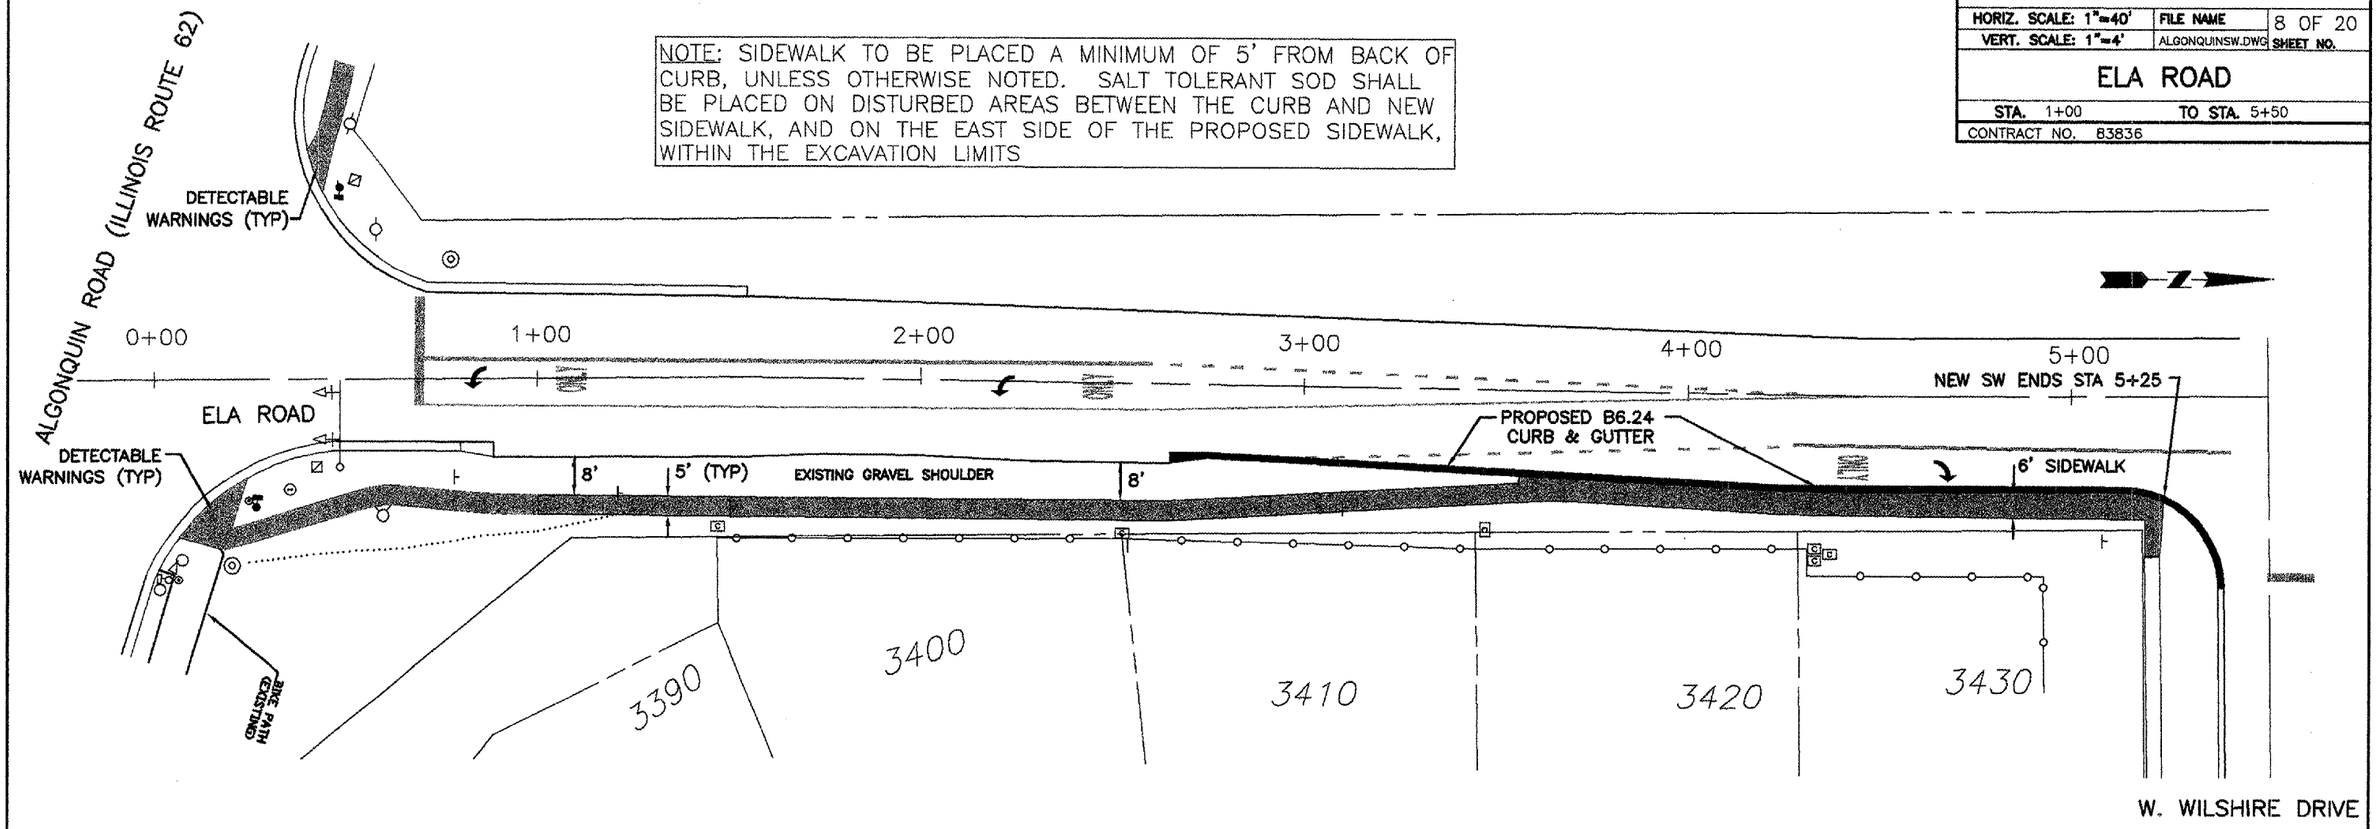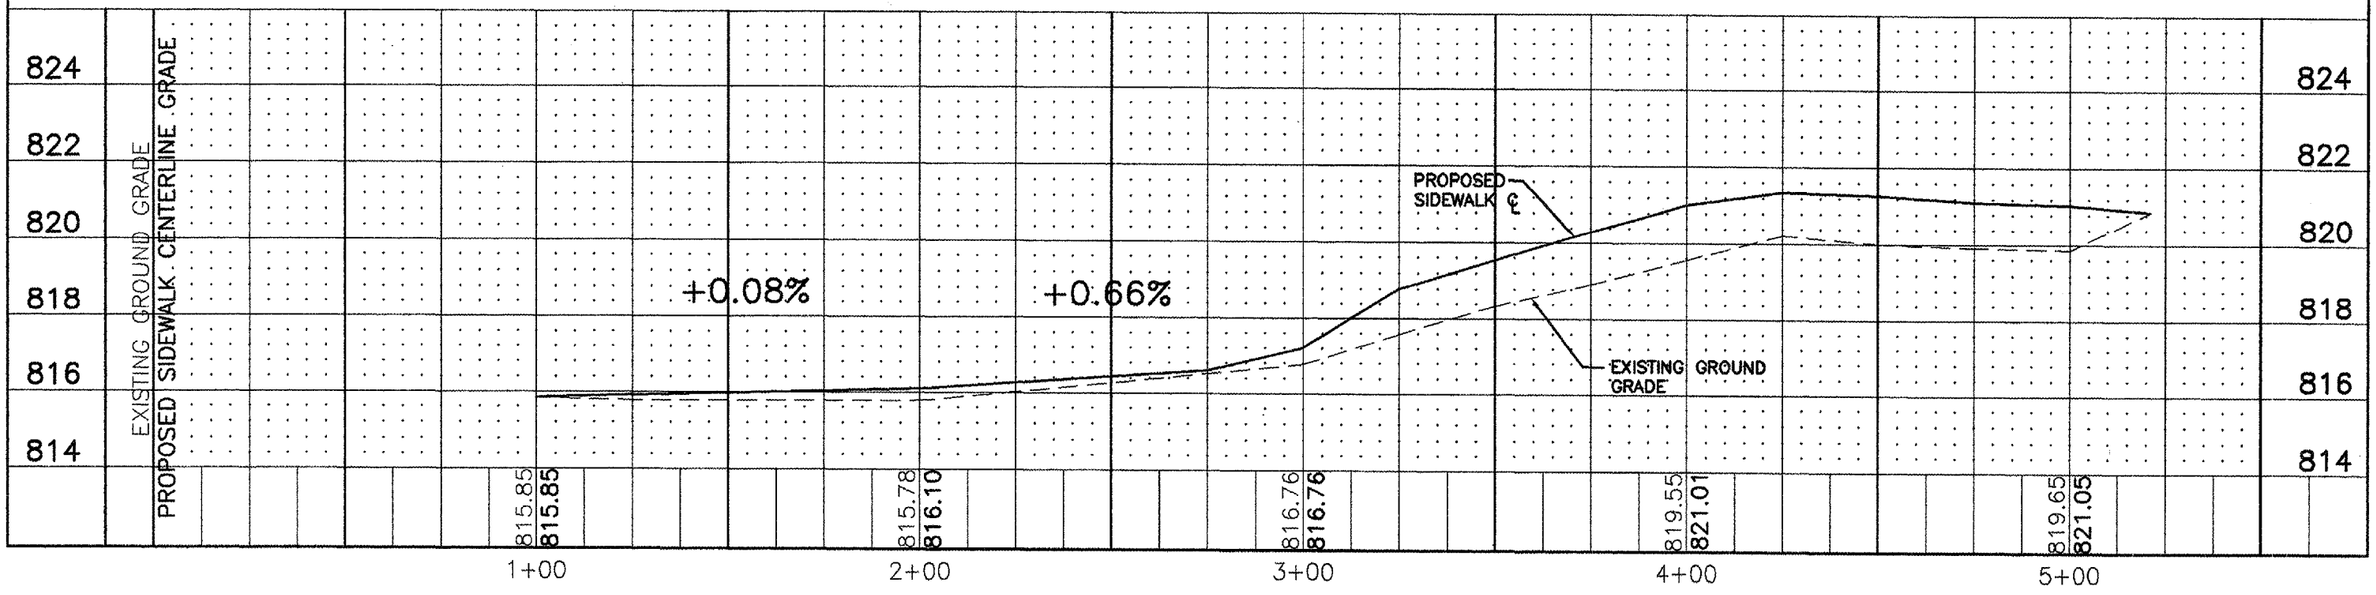
NOTE: SIDEWALK TO BE PLACED A MINIMUM OF 5' FROM BACK OF CURB, UNLESS OTHERWISE NOTED. SALT TOLERANT SOD SHALL BE PLACED ON DISTURBED AREAS BETWEEN THE CURB AND NEW SIDEWALK, AND ON THE EAST SIDE OF THE PROPOSED SIDEWALK, WITHIN THE EXCAVATION LIMITS