F.A.U RTE.	SECTION	COUNTY	TOTAL SHEETS	SHEET NO.
2605 1233	02-00170-09-CH	LAKE	66	13
STA. 77+00		TO STA. 82+00		
FED. ROAD DIST. NO. 5	ILLINOIS	PROJECT CMM-8003(207)		

CONTRACT NO. 83837

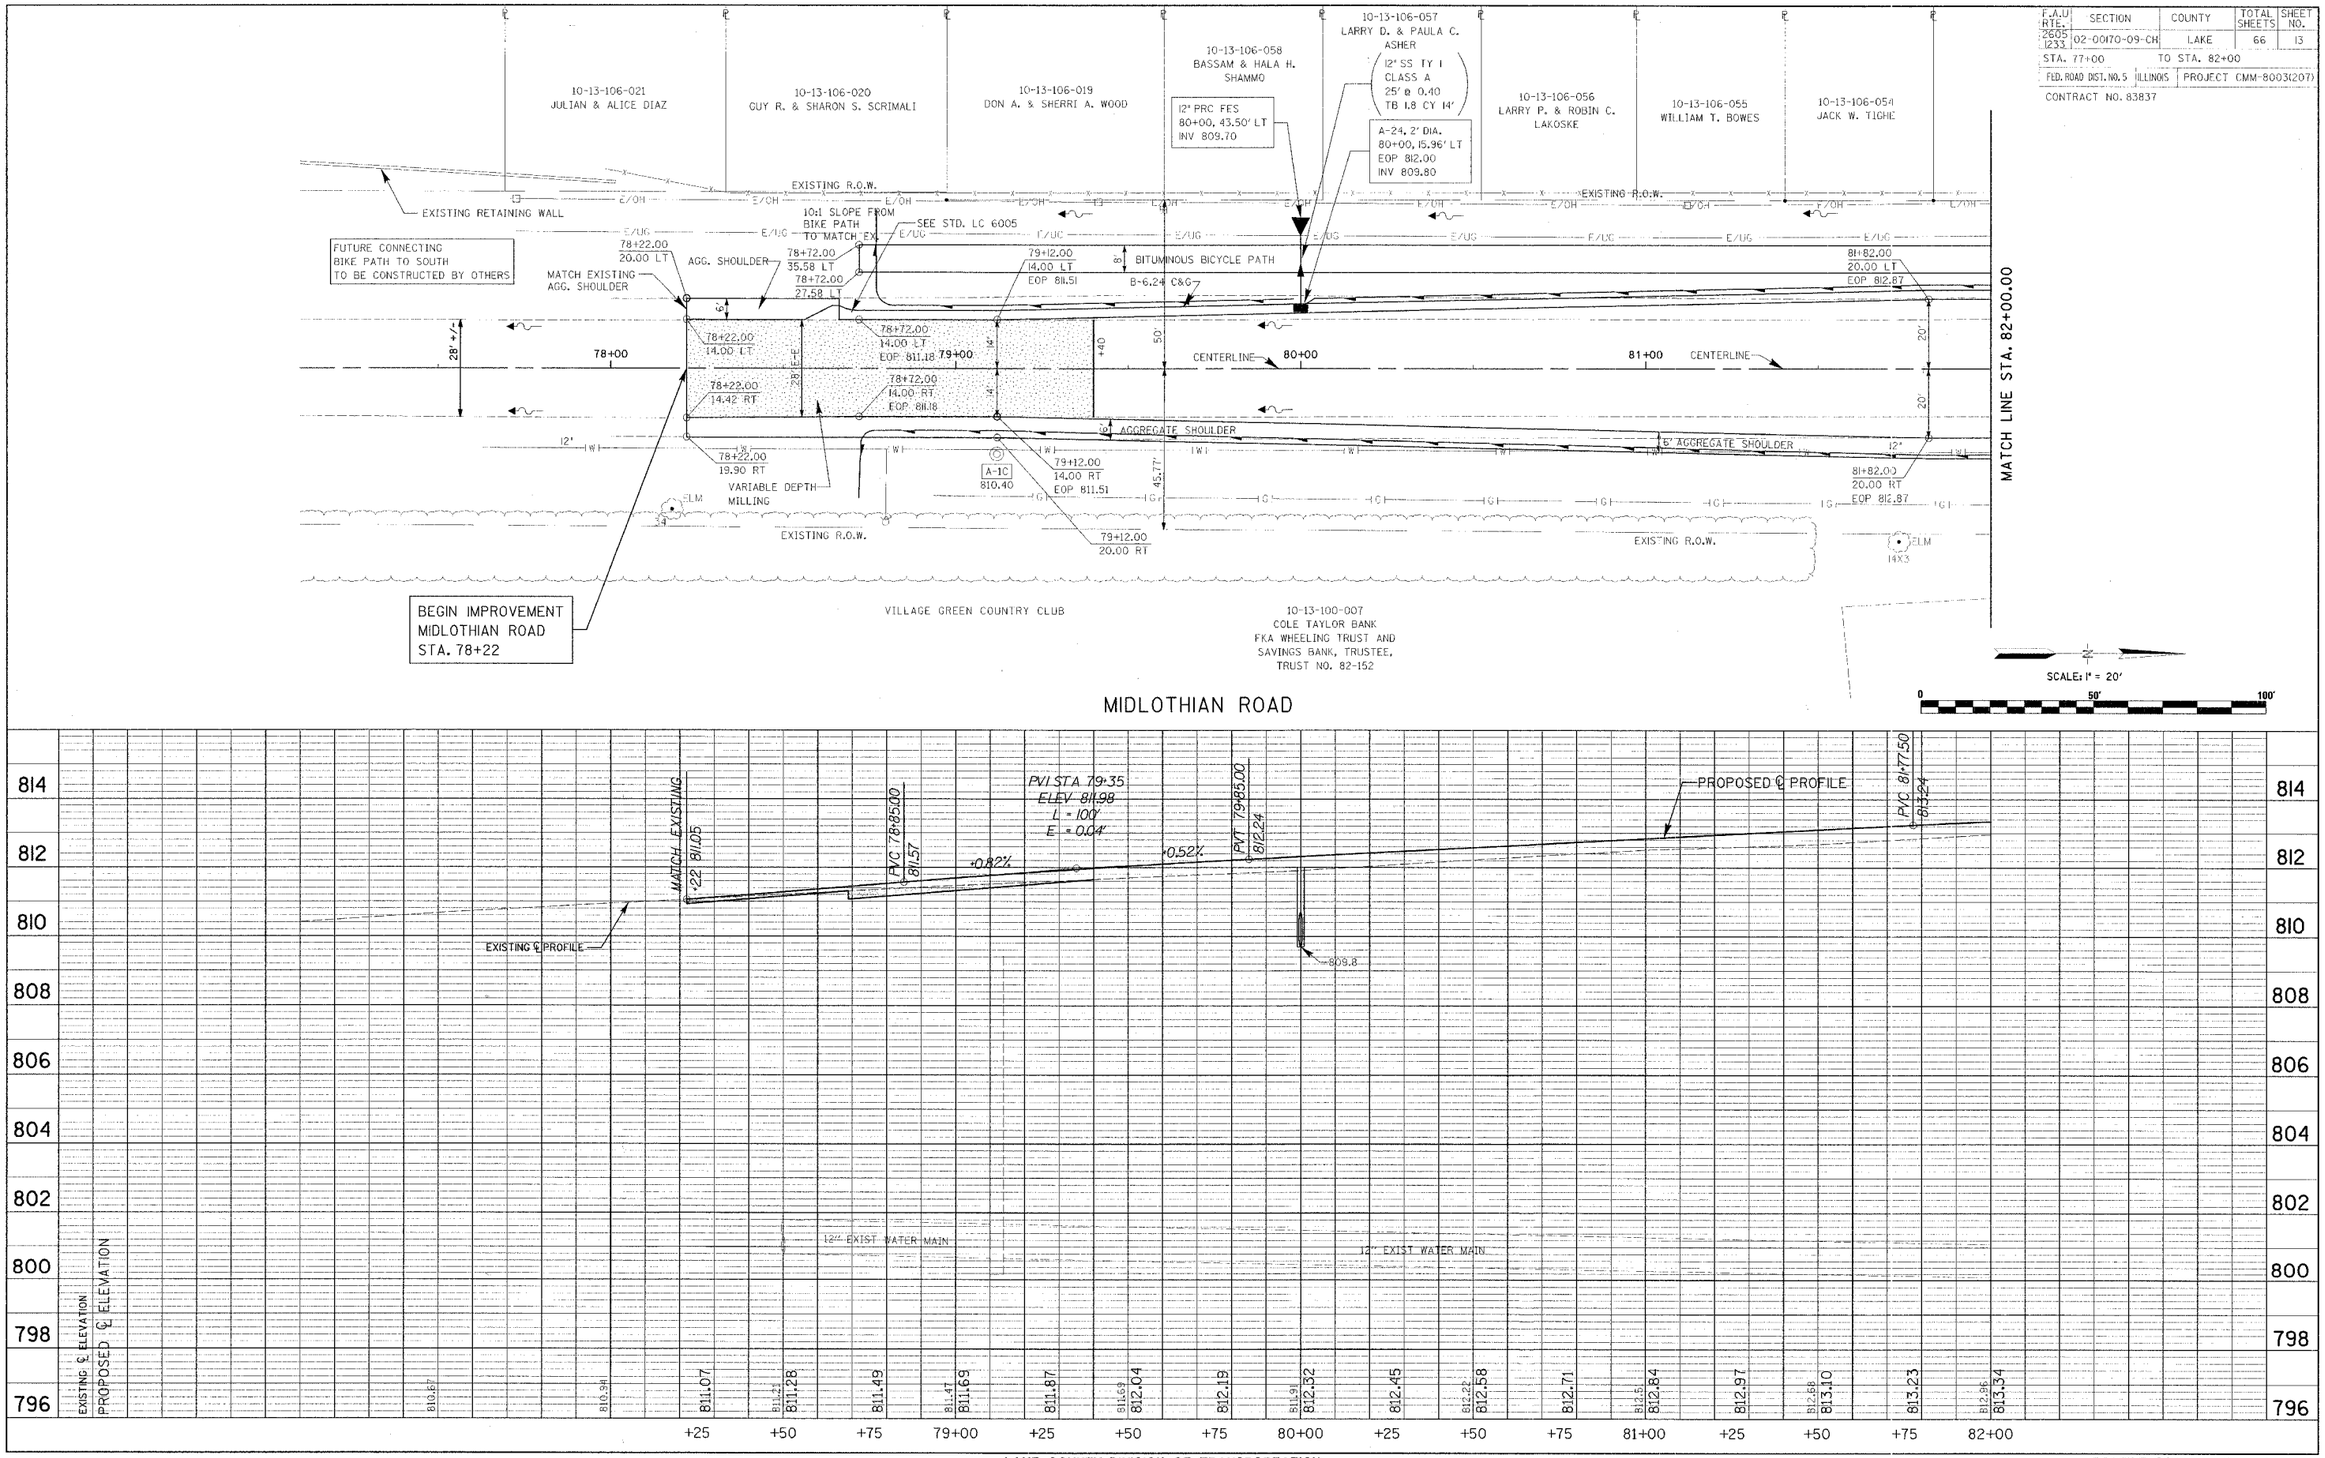

PLAN NOTE BOOK No. SURVEYED PLOTTED ALIGNMENT CHECKED RT. OF WAY CHECKED BY DATE

PROFILE NOTE BOOK No. SURVEYED PLOTTED GRADES CHECKED B.M.'S NOTED STRUCTURE NOTATIONS CHECKED BY DATE

FILE: D:\MS V8\03070042-Phase II\Midlo-Ldgn
DATE: 06-Jan-06 09:44

LAKE COUNTY DIVISION OF TRANSPORTATION
ENGLISH PLAN AND PROFILE

PROFILE SCALE HORIZ. 1:20 VERT. 1:2