F.A.U RTE.	SECTION	COUNTY	TOTAL SHEETS	SHEET NO.
2605 1233	02-00170-09-CH	LAKE	66	24
INTERSECTION GRADING PLAN				
FED. ROAD DIST. NO. 5	ILLINOIS	PROJECT CMM-8003(207)		

CONTRACT NO. 83837

NOTE: SLOPES SHOWN ARE FROM THE CENTERLINE OF WINCHESTER ROAD OR MIDLOTHIAN ROAD

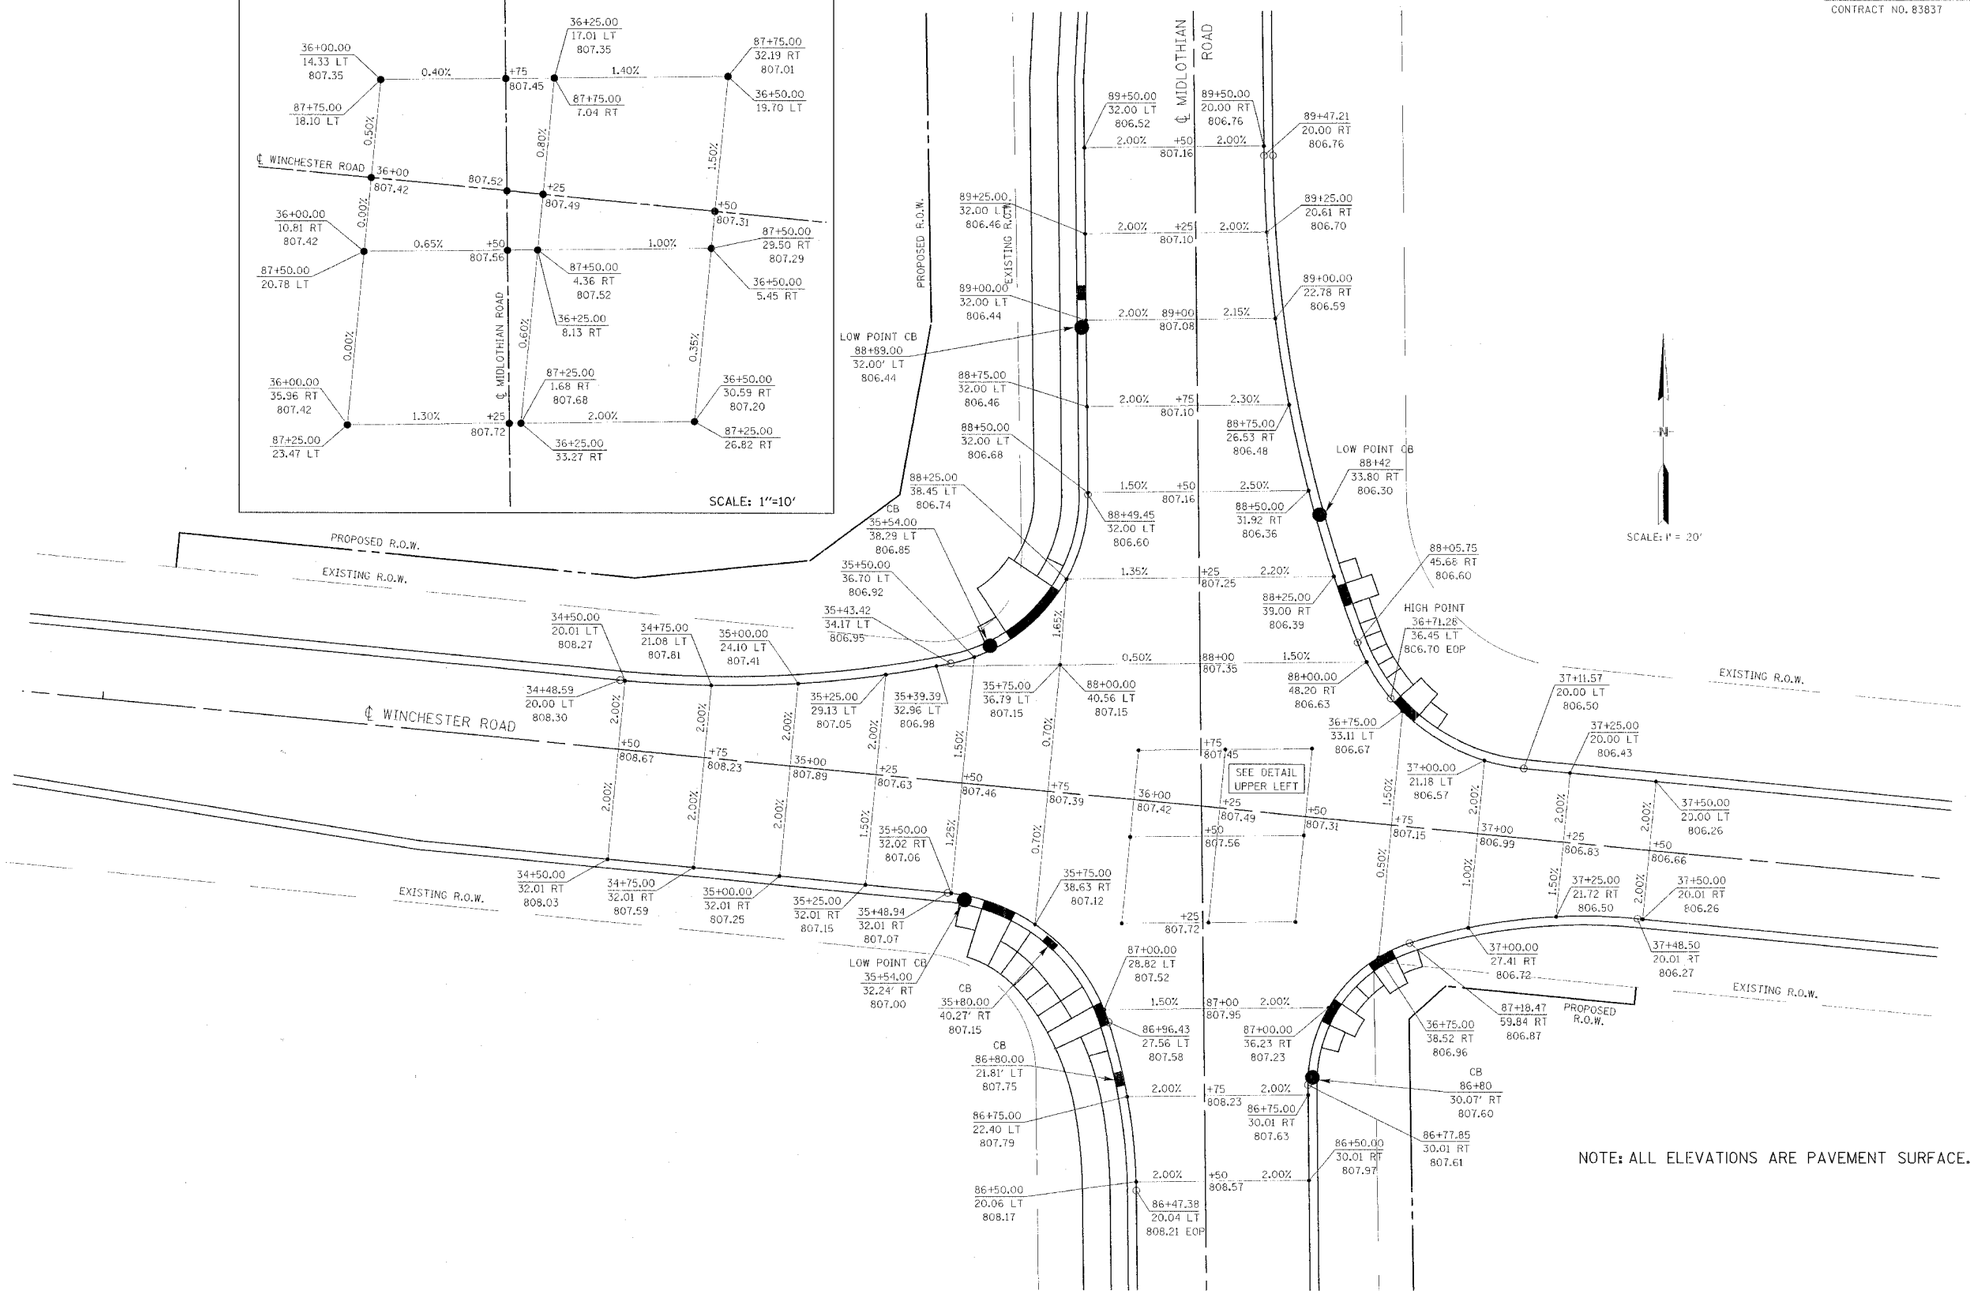

NOTE: ALL ELEVATIONS ARE PAVEMENT SURFACE.

P:\ELDWG\WO\003042-Phase II\Intersection Grading Plan.dgn
DATE: 06-JAN-06 8:22