F.A.U RTE.	SECTION	COUNTY	TOTAL SHEETS	SHEET NO.
2605 1233	02-00170-09-CH	LAKE	66	50

STA. 96+00 TO STA. 97+00

FED. ROAD DIST. NO. 5 ILLINOIS PROJECT CMM-8003(207)

CONTRACT NO. 83837

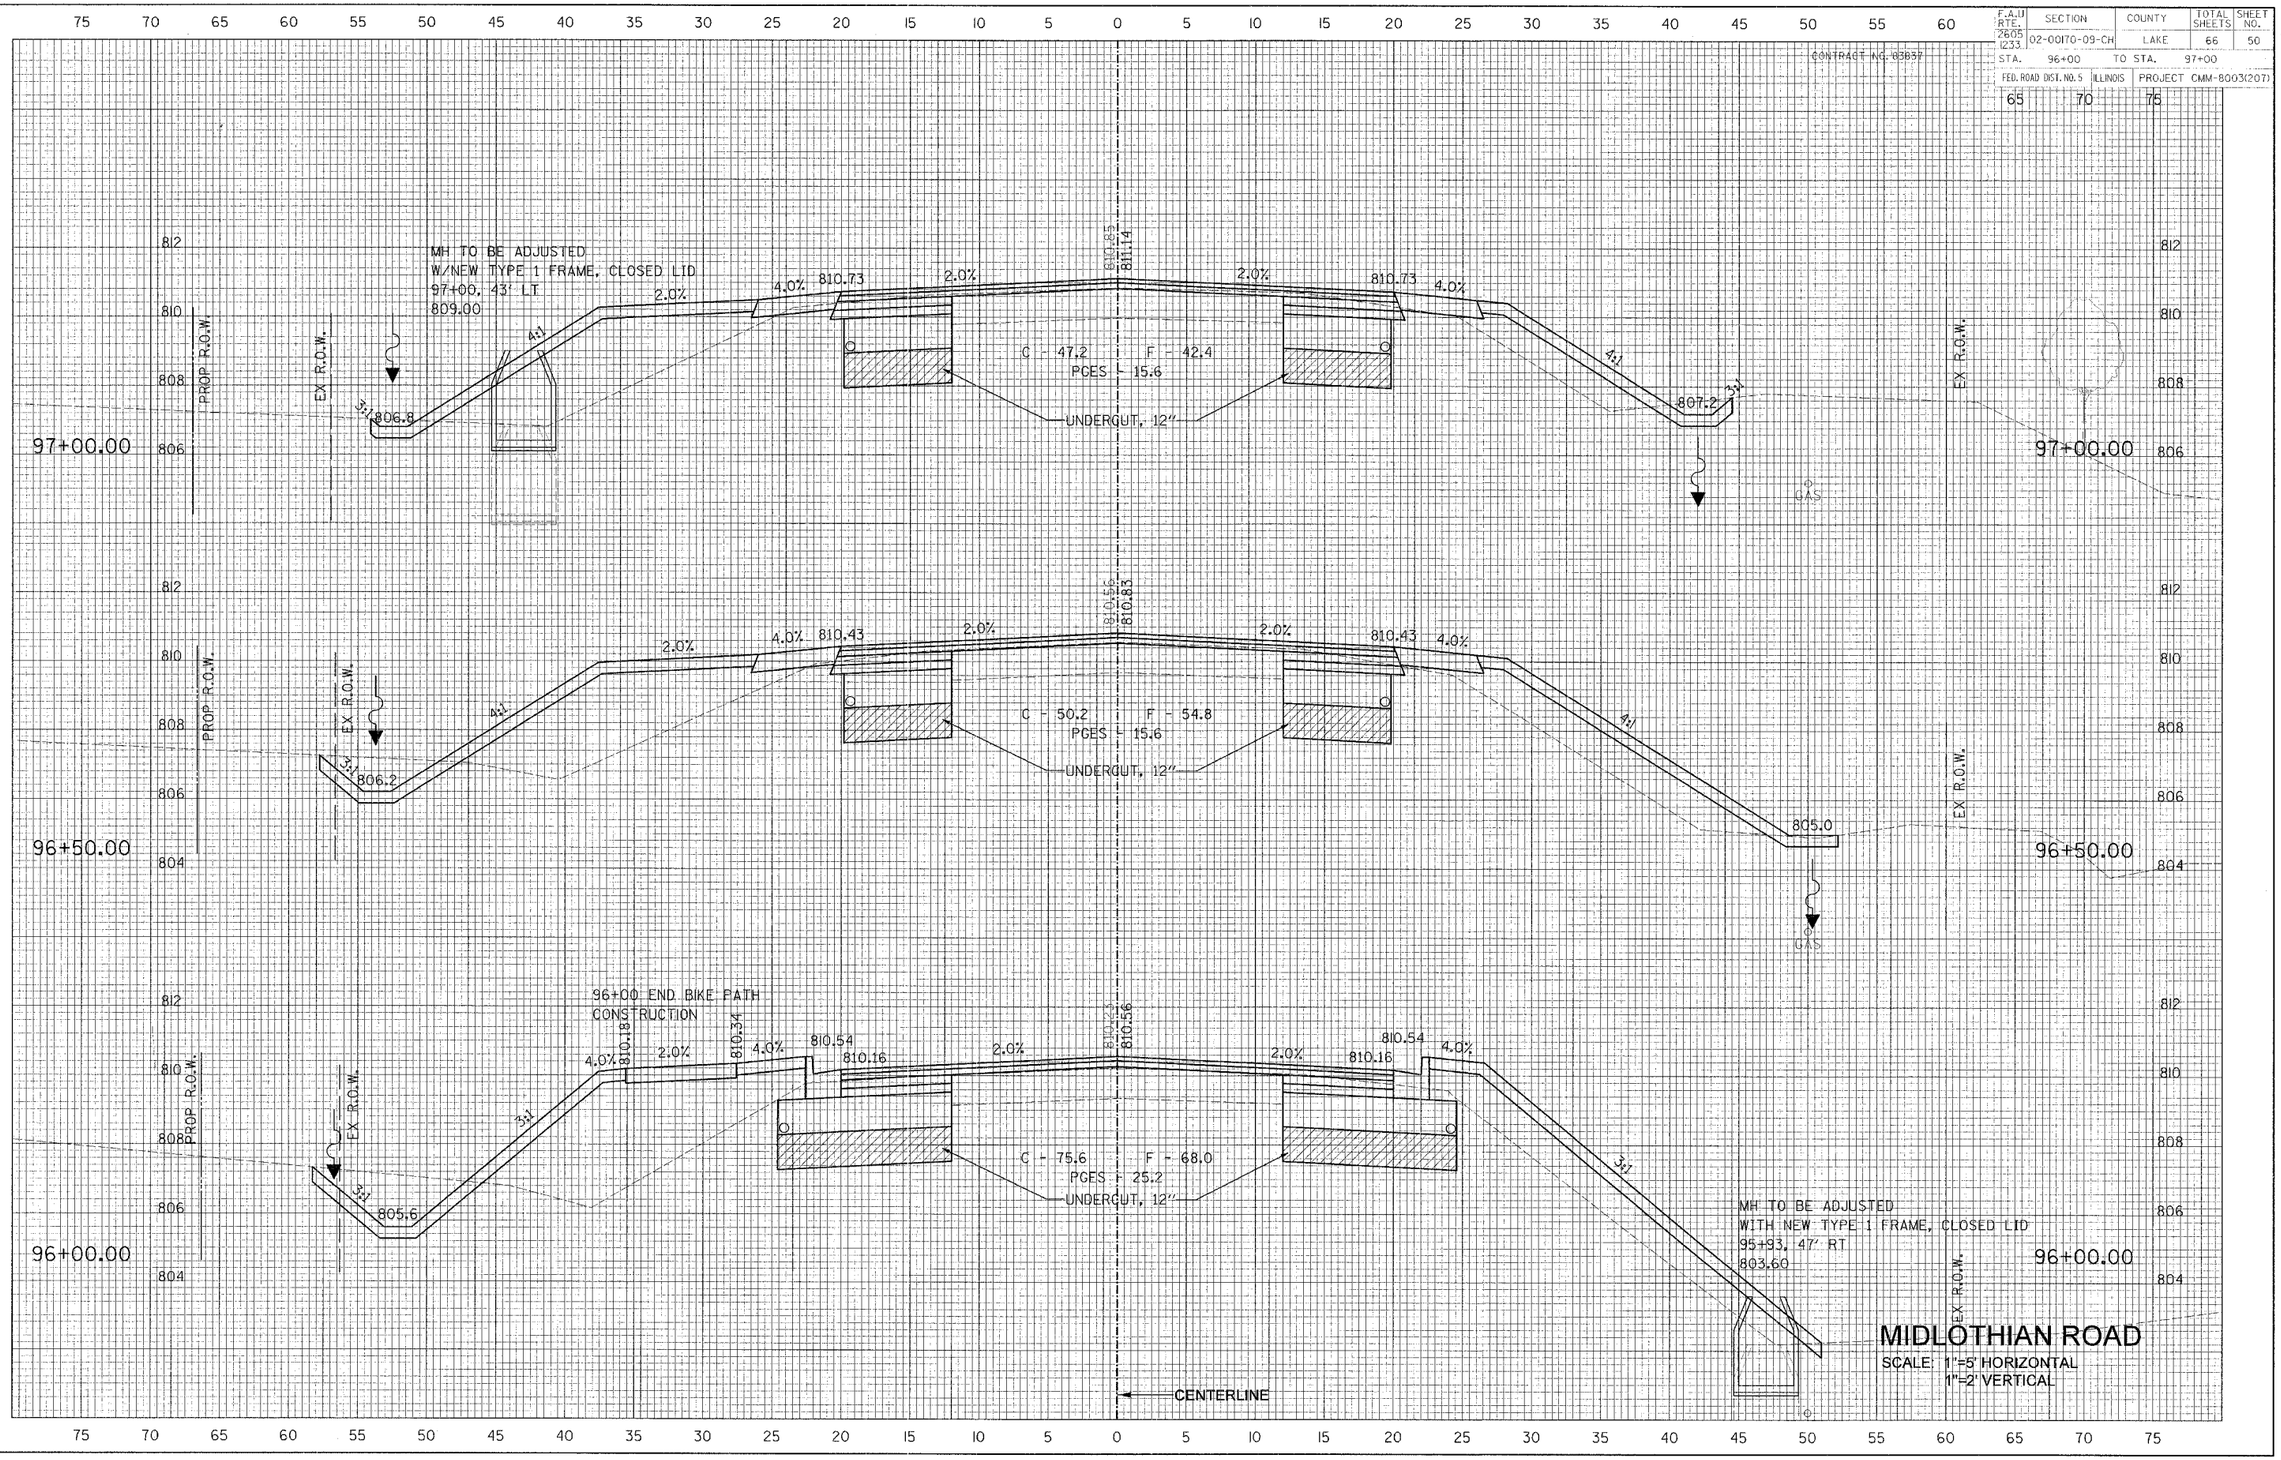

MIDLOTHIAN ROAD

SCALE: 1"=5' HORIZONTAL
1"=2' VERTICAL

FINAL SURVEY NOTE BOOK No.

SURVEYED
PLOTTED
TEMPLATES
AREAS
AREAS CHECKED

BY DATE

ORIGINAL SURVEY NOTE BOOK No.

SURVEYED
PLOTTED
TEMPLATES
AREAS
AREAS CHECKED

BY DATE