F.A.U. RTE.	SECTION	COUNTY	TOTAL SHEETS	SHEET NO.
3873	00-00243-00-FP	MCHENRY	84	60
STA.	105+50	TO STA.	107+50	
FED. ROAD DIST. NO. 1	ILLINOIS	HIGHWAY PROJECT		

83840

106+00

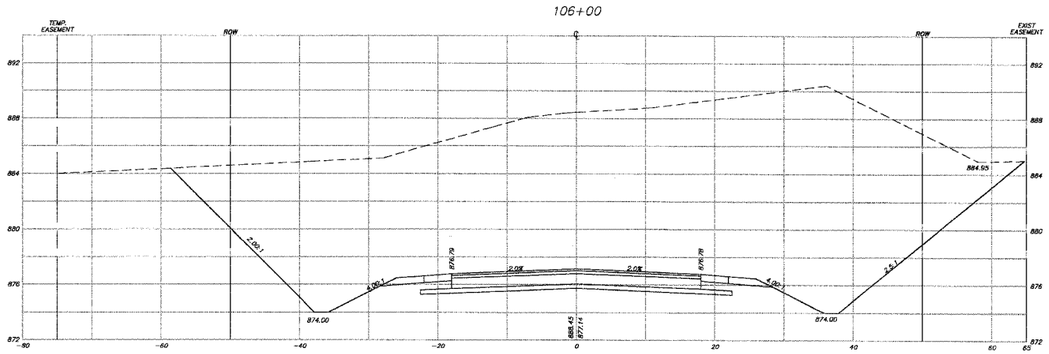

CUT = 1140 FILL = 0 PGES = 0 TOPSOIL STRIP = 121

105+50

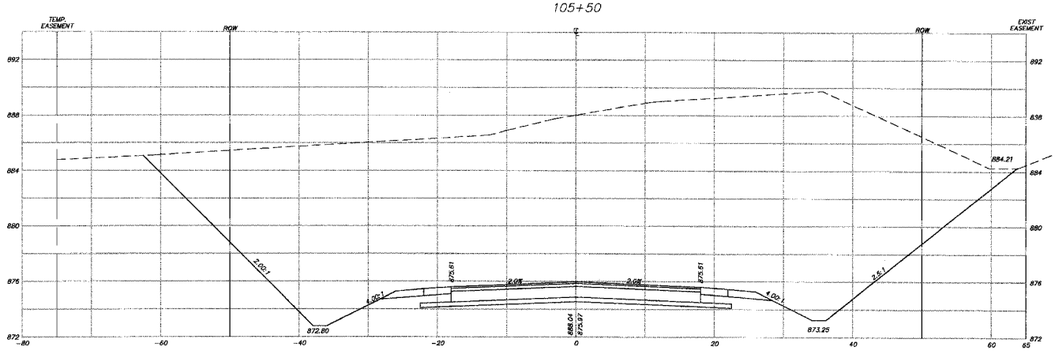

CUT = 1260 FILL = 0 PGES = 0 TOPSOIL STRIP = 124

107+50

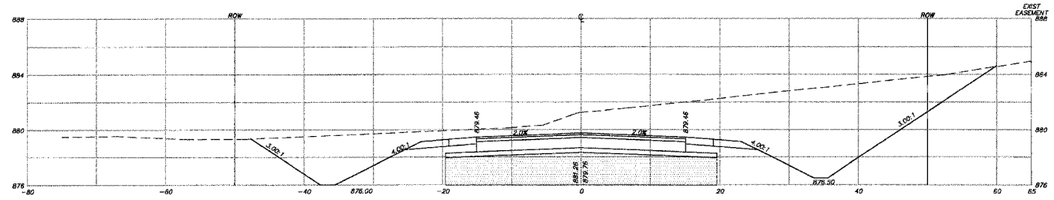

CUT = 258 FILL = 3 PGES = 76 TOPSOIL STRIP = 106

107+00

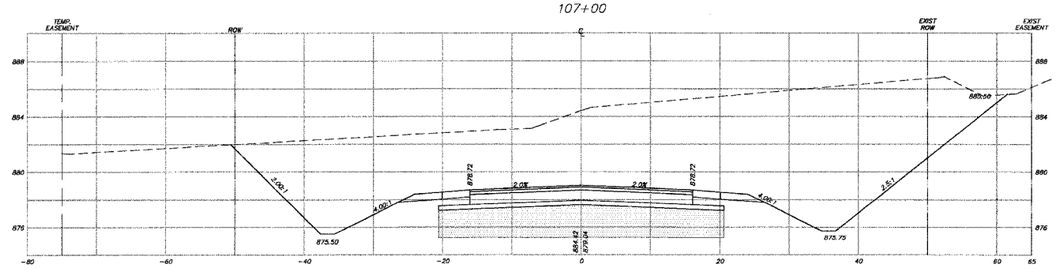

CUT = 640 FILL = 0 PGES = 80 TOPSOIL STRIP = 111

106+50

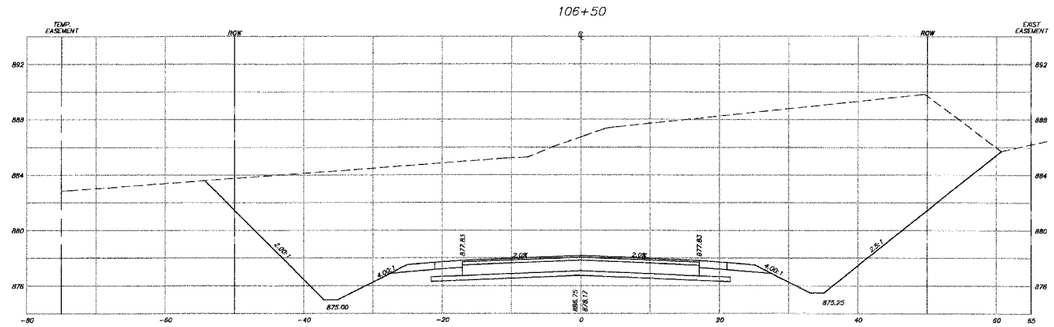

CUT = 914 FILL = 0 PGES = 0 TOPSOIL STRIP = 115

CROSS SECTION LEGEND

0+00

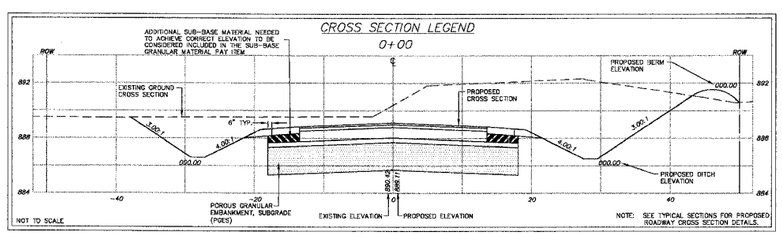

NOTE:
SEE THE EARTHWORK TABLE FOR A SUMMARY OF THE CUTS AND FILLS.

SMITH ENGINEERING CONSULTANTS, INC.
CIVIL/STRUCTURAL ENGINEERS AND SURVEYORS
4500 PRIME PARKWAY, SUITE 201
McHENRY, ILLINOIS 60050
PH: 815-385-1778 FAX 815-385-1781
www.smithengineering.com E-MAIL: sec@smithengineering.com
• McHENRY • HUNTLEY • YORKVILLE
ILLINOIS PROFESSIONAL DESIGN FIRM # 184-000108

REVISIONS		
	NAME	DATE
7.		
6.		
5.		
4.		
3.		
2.		
1.		

McHENRY COUNTY DIVISION OF TRANSPORTATION
ACKMAN ROAD EXTENSION

CROSS SECTIONS FOR ACKMAN RD

SCALE: H:1"=10', V:1"=5'

DATE 10-05-2005

DRAWN BY CJP

CHECKED BY TEH

PLOT FILE:
VIEW: CE-60
COMP. FILE: 03021Dross\ACKMAN-road.dwg