85380

ROUTE NO.	SECTION	COUNTY	TOTAL SHEETS	SHEET NO.
U.S.I. F.A.U. 5102	•	WINNEBAGO	18	3
FED. ROAD DIST. NO. 7	ILLINOIS	FED. AID PROJECT BHM-5099(64)		

• 03-00336-00-BR

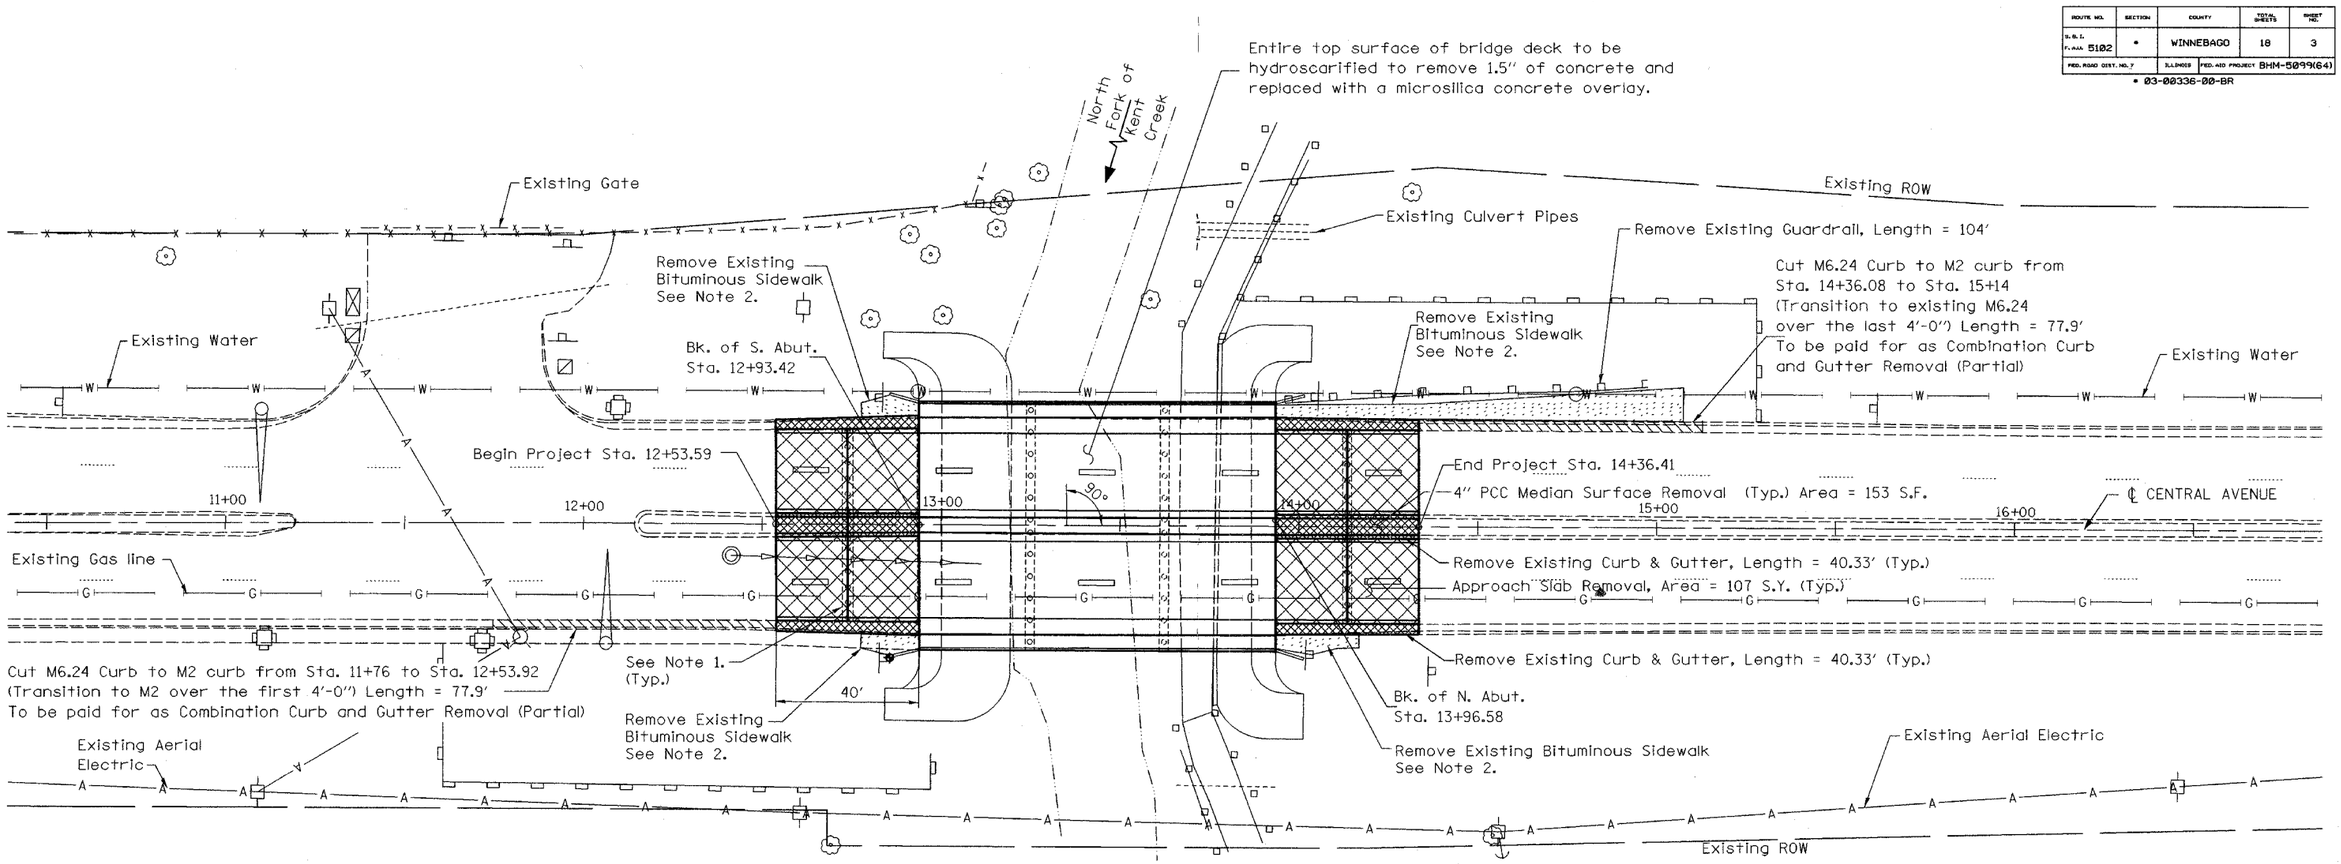

DEMOLITION PLAN

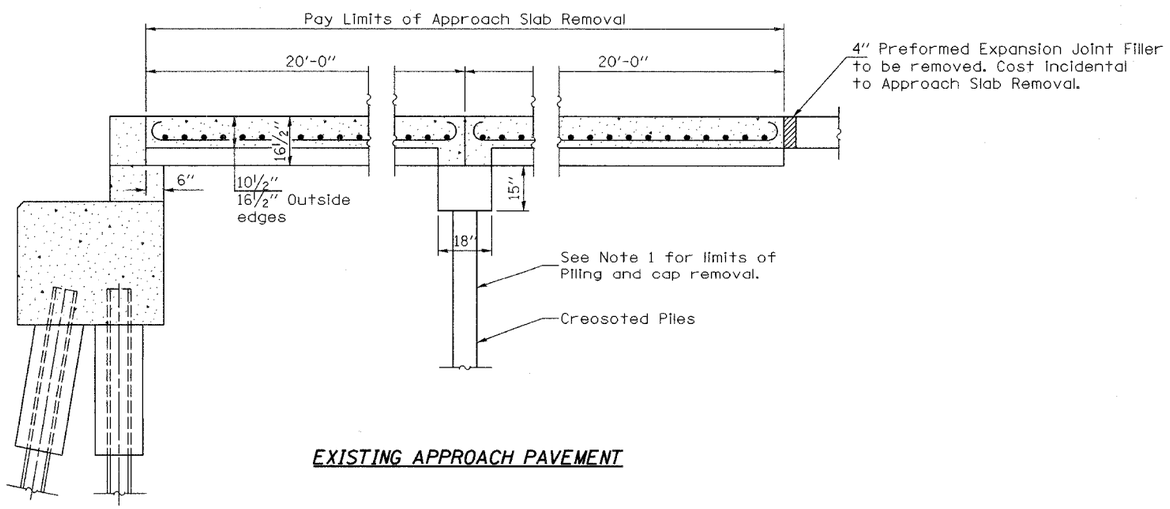

EXISTING APPROACH PAVEMENT

NOTES

1. Existing Piling and cap under existing Approach Slabs shall be removed down to a depth of at least 2 ft. below the bottom of the proposed sleeper pads for the new Bridge Approach Pavement. See Standard 420401. Cost Included in Approach Slab Removal.
2. Bituminous Sidewalk Removal next to the four corners of the bridge shall be included in the cost of Combination Curb and Gutter Removal.

LAYOUT	FLN	11/07/05
DRAWN	WGH	12/13/05
REVIEWED	FLN	12/27/05

11:33:01 AM
04/30/2006
I:\03X00853\03X1809\Civil\Sheet\C-003-Demo Plan.dgn

Corporate License Number 184-001-084

DEMOLITION PLAN

CENTRAL AVENUE BRIDGE
OVER NORTH FORK OF KENT CREEK
F.A.U. ROUTE 5102
SECTION 03-00336-00-BR
WINNEBAGO COUNTY
STRUCTURE NUMBER 101-3023
STATION 13+45

© Copyright Hanson Professional Services Inc. 2005

HANSON

JOB NO. 03R1809

DATE 4/28/06