85381

ROUTE NO.	SECTION	COUNTY	TOTAL SHEETS	SHEET NO.
M.S. 1090	*	BUREAU COUNTY	27	23
* SECTION 01-00008-00-BR		ILLINOIS	FED. AID PROJECT	

SHEET NO. S05
OF SHEETS 9

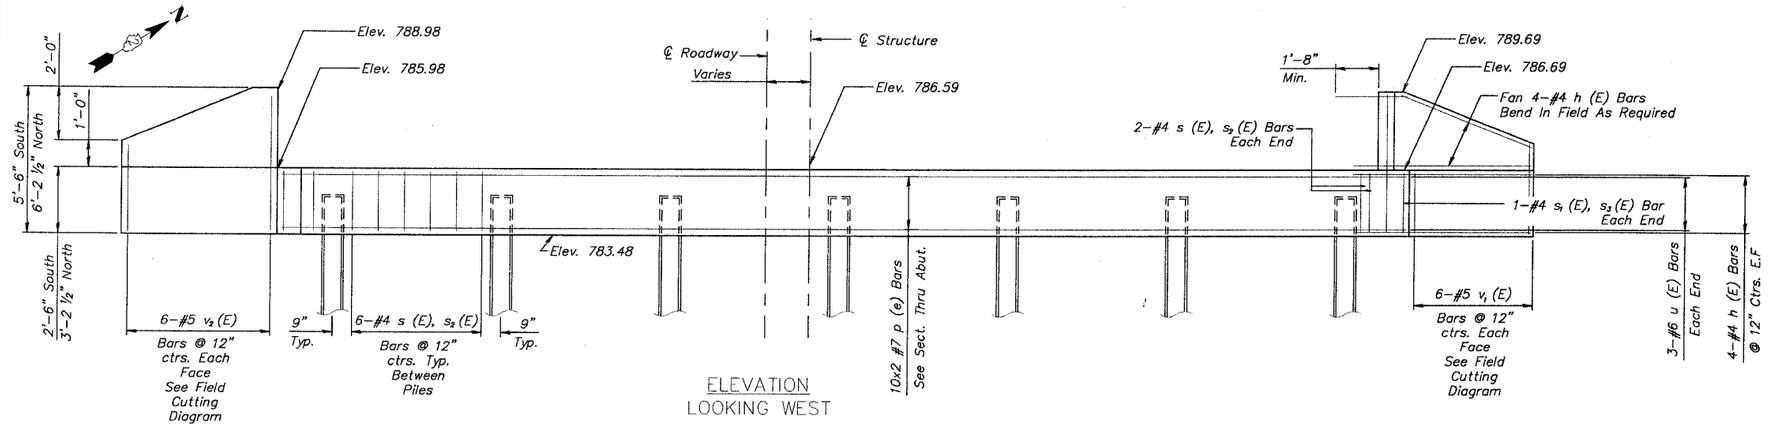

ELEVATION
LOOKING WEST

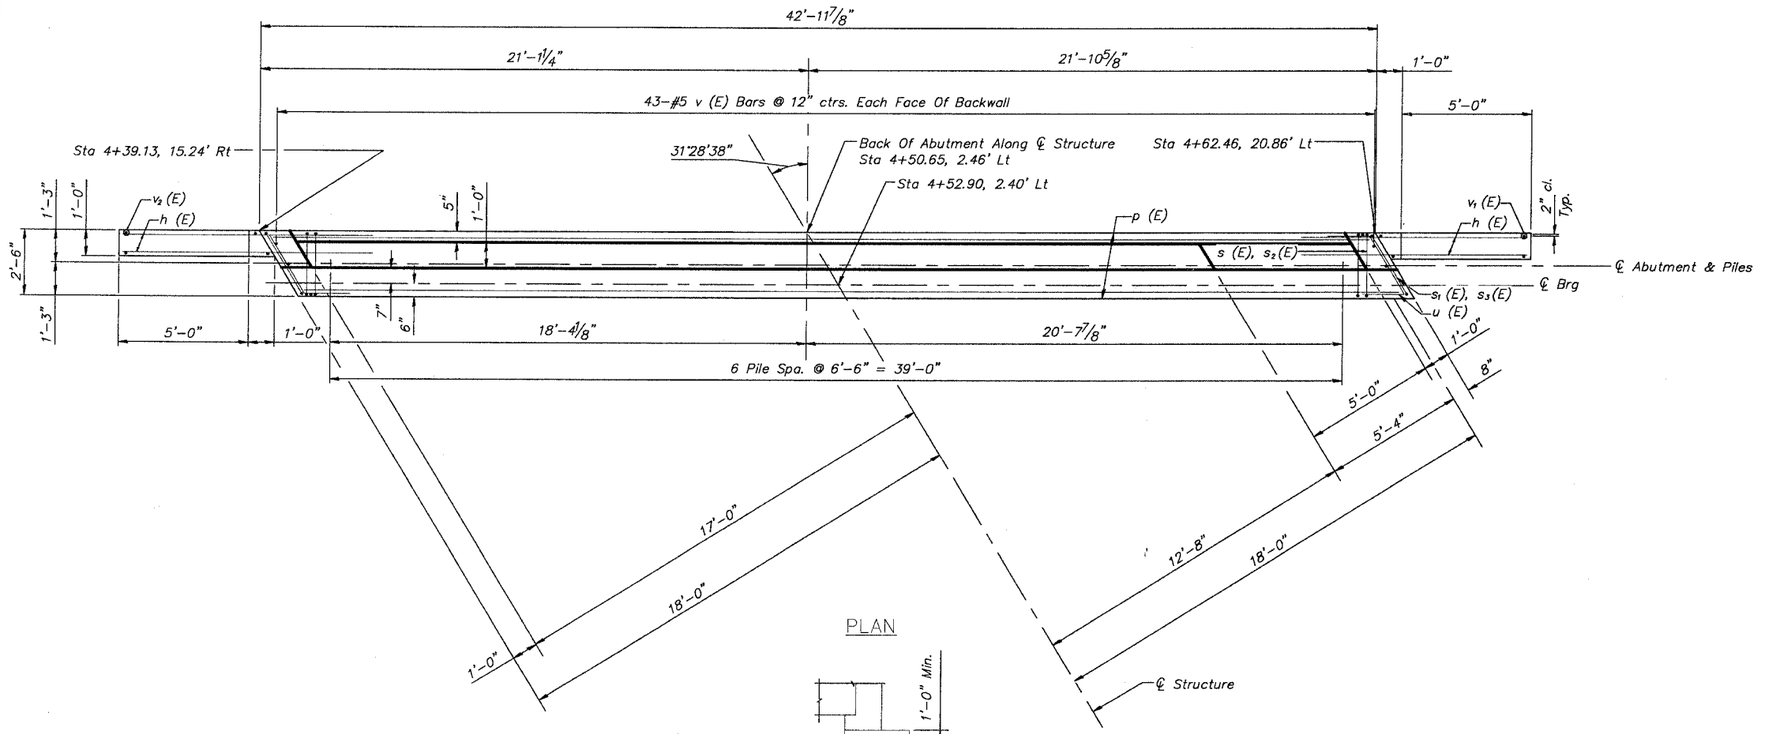

PLAN

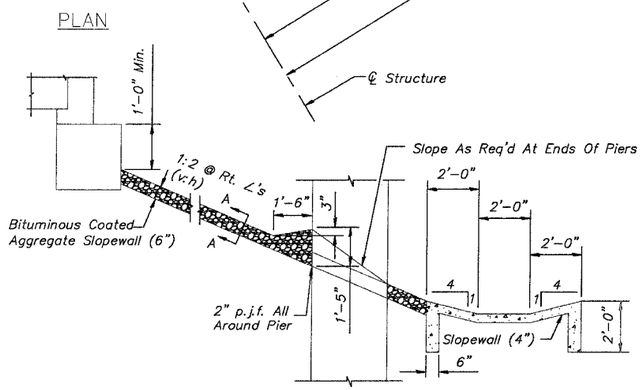

SECTION THRU SLOPEWALL

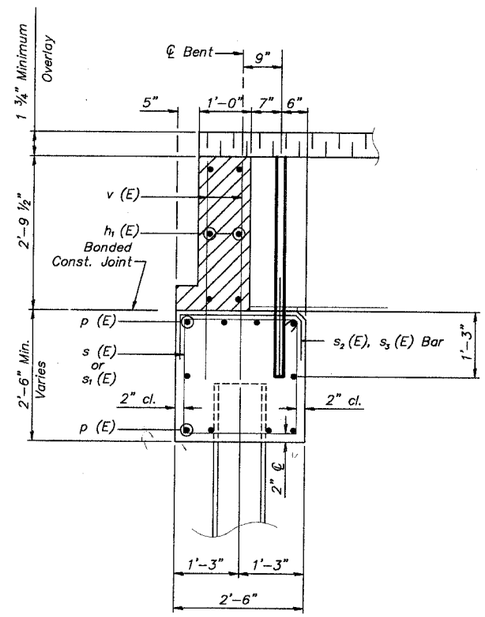

SECTION THRU ABUTMENT

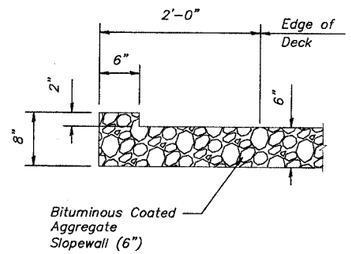

SECTION A – A

DESIGNED BY:	JTT
CHECKED BY:	
DRAWN BY:	CJP
CHECKED BY:	JTT

McCLURE ENGINEERING ASSOCIATES, INC.
1138 COLUMBUS STREET OTTAWA, ILLINOIS 61350
PHONE (815) 433-2080 FAX (815) 433-5930
DESIGN FIRM LICENSE: ILLINOIS #184-000816
COPYRIGHT 2006 BY McCLURE ENGINEERING ASSOCIATES, INC.

REVISIONS NAME	DATE

SUBSTRUCTURE - WEST ABUTMENT & DETAILS
HIGH STREET OVER
BNSF RAILWAY
BUREAU COUNTY
SECTION 01-00008-00-BR
STATION 5+36.11
STRUCTURE NO. 006-6600