F.A.P. RTE.	SECTION	COUNTY	TOTAL SHEETS	SHEET NO
C.H. 5 FAS 639	03-00087-00-BR	CHRISTIAN	12	12
STA. 16+00	TO STA. 17+65			
	ILLINOIS			

CONTRACT NO. 93402

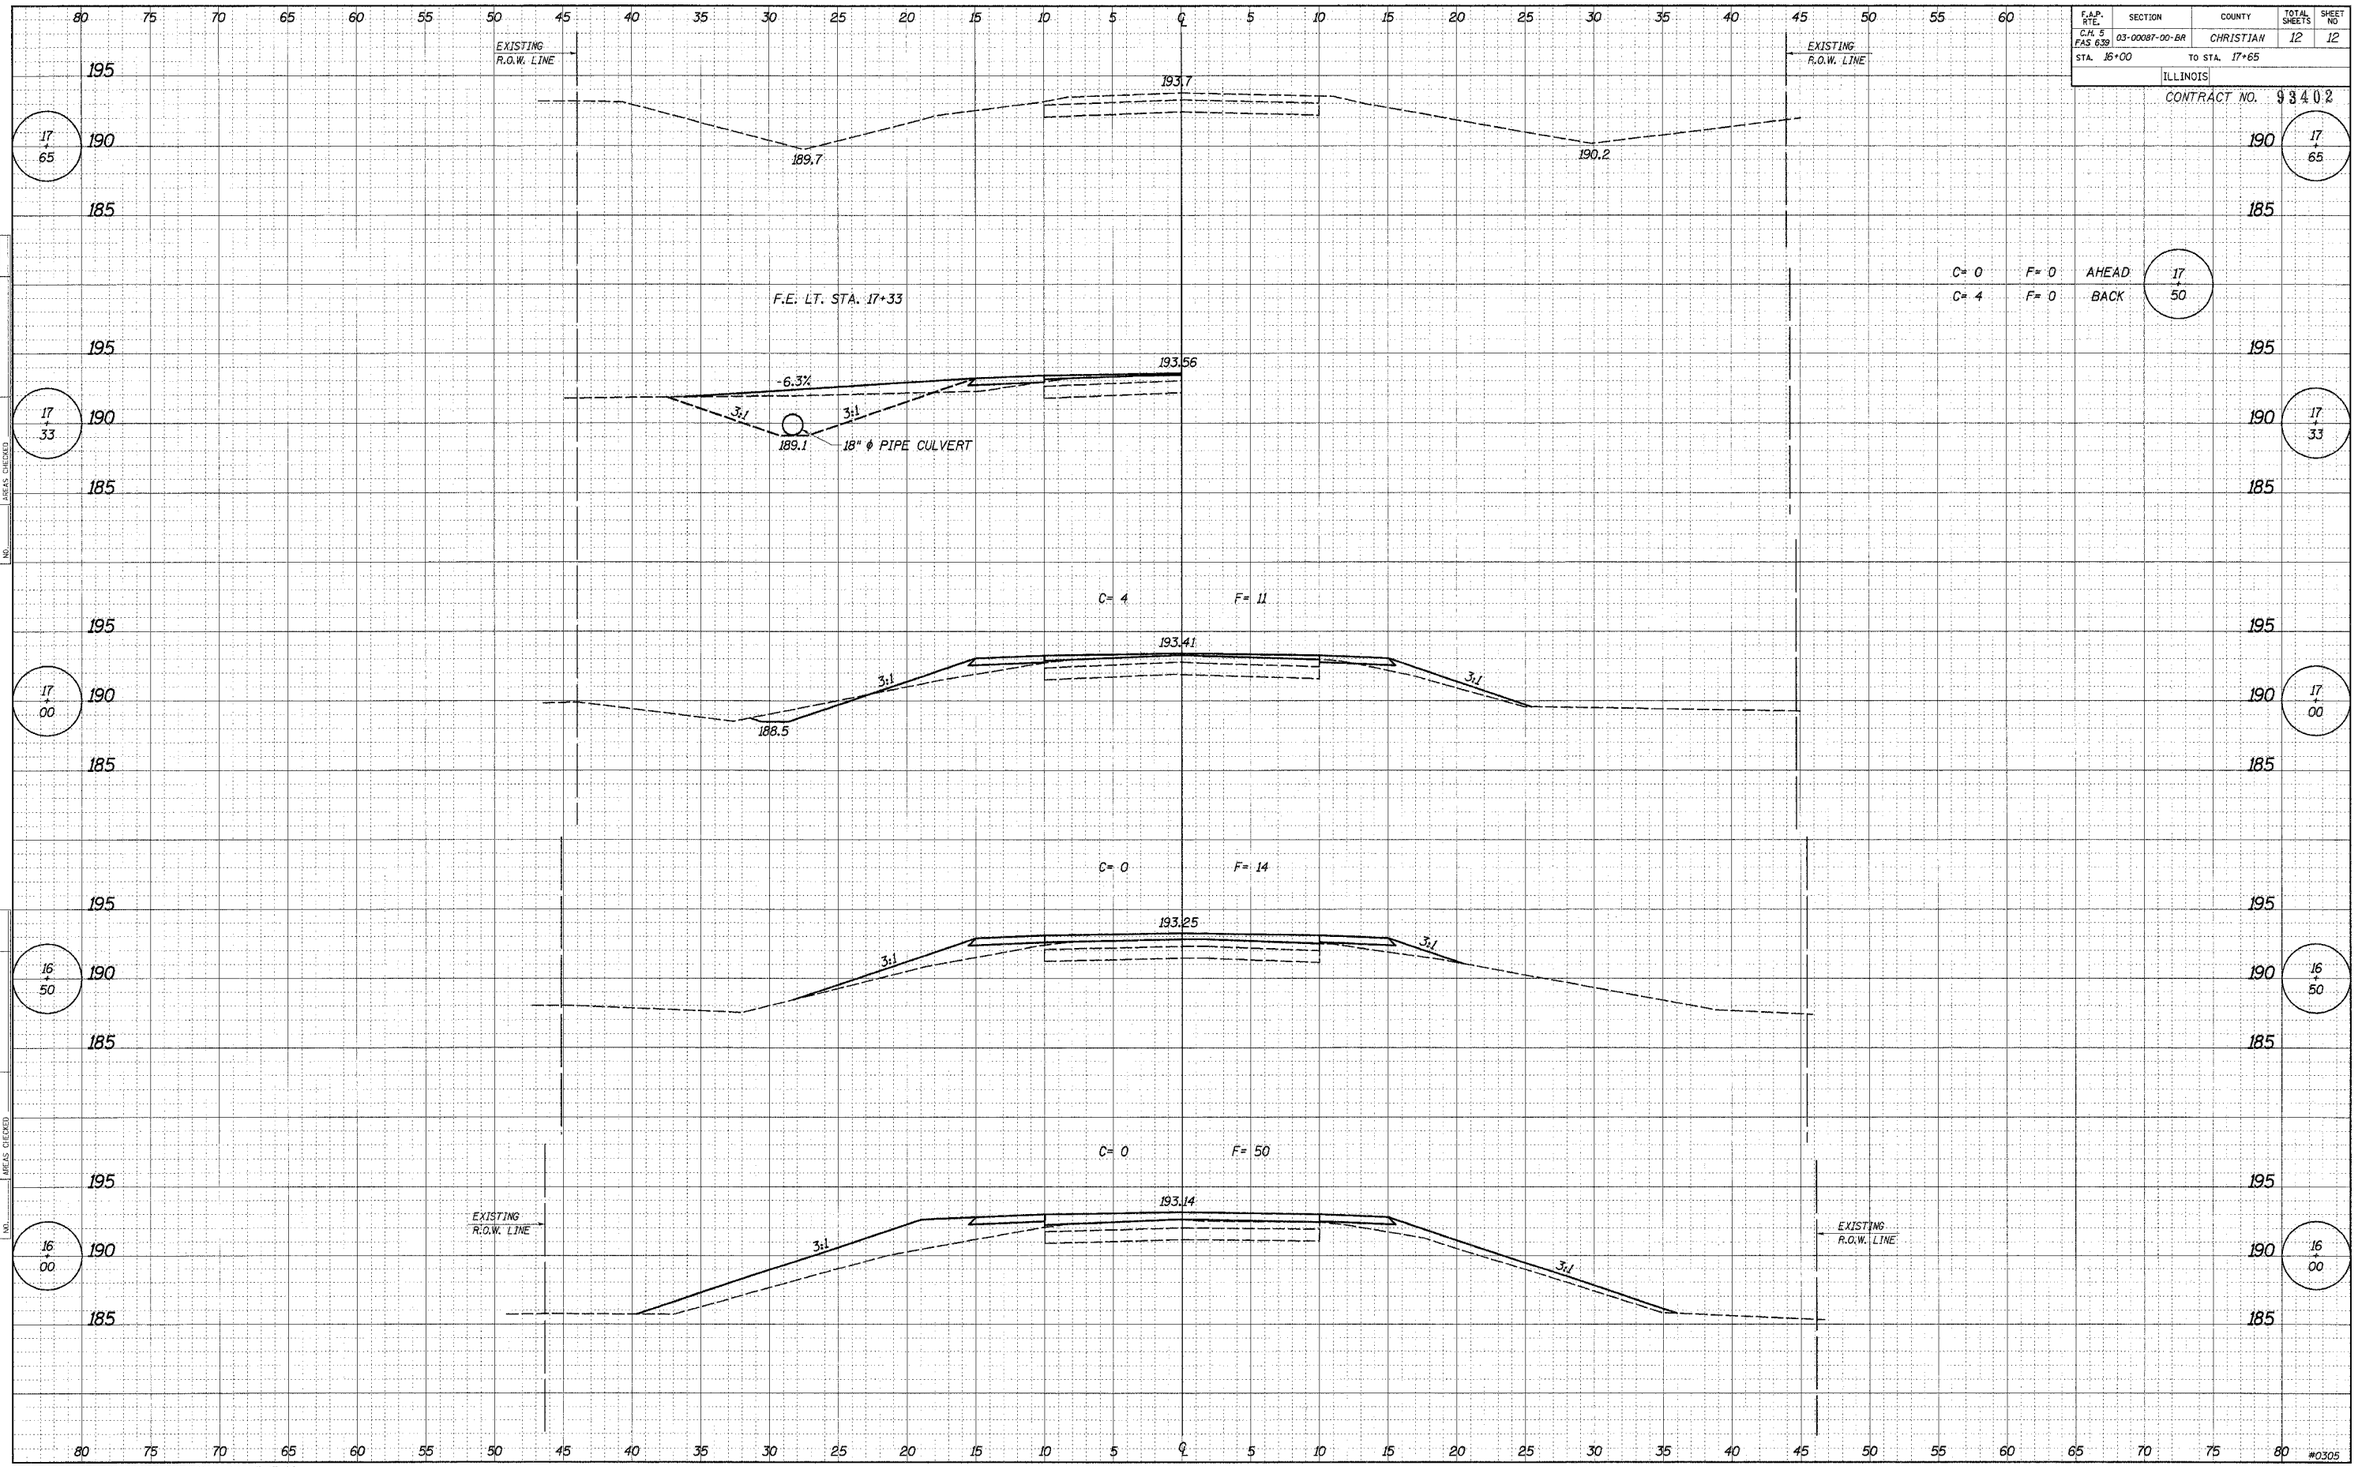

FINAL SURVEY NOTE BOOK NO. SURVEYED PLOTTED TEMPLATE AREAS AREAS CHECKED BY DATE

ORIGINAL SURVEY NOTE BOOK NO. SURVEYED PLOTTED TEMPLATE AREAS AREAS CHECKED BY DATE

#0305

STANDARDS\GENERAL\XSEC_SHT.DGN 1:1 7-17-98