F.A.P. RTE.	SECTION	COUNTY	TOTAL SHEETS	SHEET NO.
	18Z & 18Y, RS 28Z	MARION	222	40
STA.	TO STA.			
FED. ROAD DIST. NO. 7	ILLINOIS	FED. AID PROJECT		

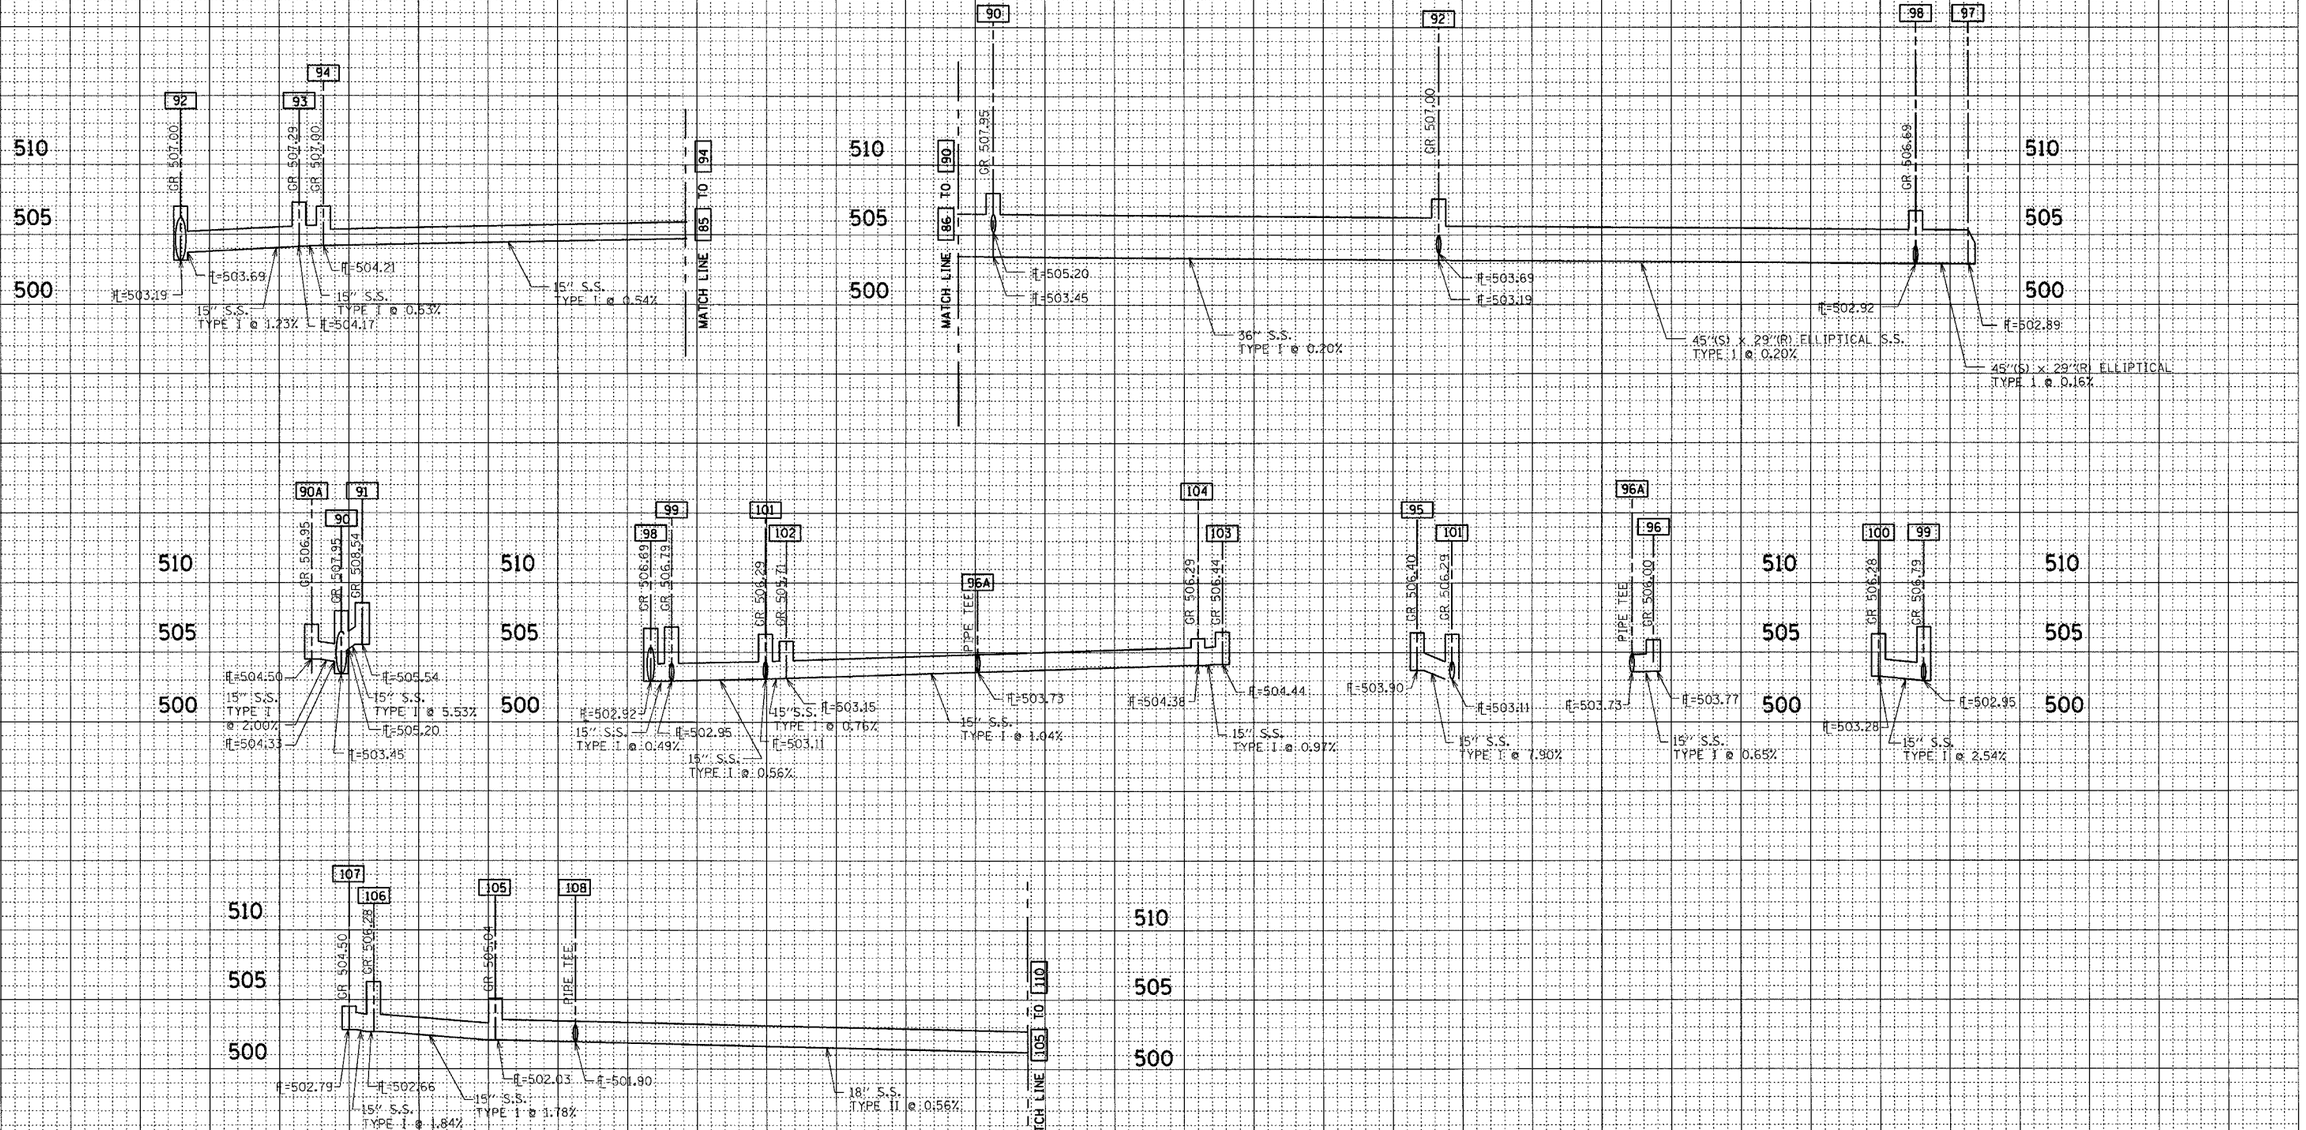

FINAL SURVEY — NOTE BOOK NO. — SURVEYED — PLOTTED — VOLUME — AREAS — AREAS CHECKED — BY — DATE

ORIGINAL SURVEY — NOTE BOOK NO. — SURVEYED — PLOTTED — VOLUME — AREAS — AREAS CHECKED — BY — DATE

MARK K. DAVIS
062-044998
REGISTERED PROFESSIONAL ENGINEER OF ILLINOIS
10.21.05

CONTRACT NO. 94700

L:\13328\work\rpg\SH1338a.rpg 10/21/2005 8:08:18 AM