F.A.P. RTE.	SECTION	COUNTY	TOTAL SHEETS	SHEET NO.
322	18Z & 18Y, RS 28Z	MARION	222	45
STA. 1349+53.04	TO STA. 1352+97.84			
IDOT DIST. NO. 7	ILLINOIS	FED. AID PROJECT		
CONTRACT NO. 94700				

PLAN
SURVEYED
PLOTTED
ALIGNMENT CHECKED
GRADES CHECKED
NOTE BOOK
NO.
DATE
BY
ADD FILE NAME

PROFILE
SURVEYED
PLOTTED
GRADES CHECKED
ALIGNMENT CHECKED
NOTE BOOK
NO.
STRUCTURE NO'S ATNS CHKD
DATE
BY

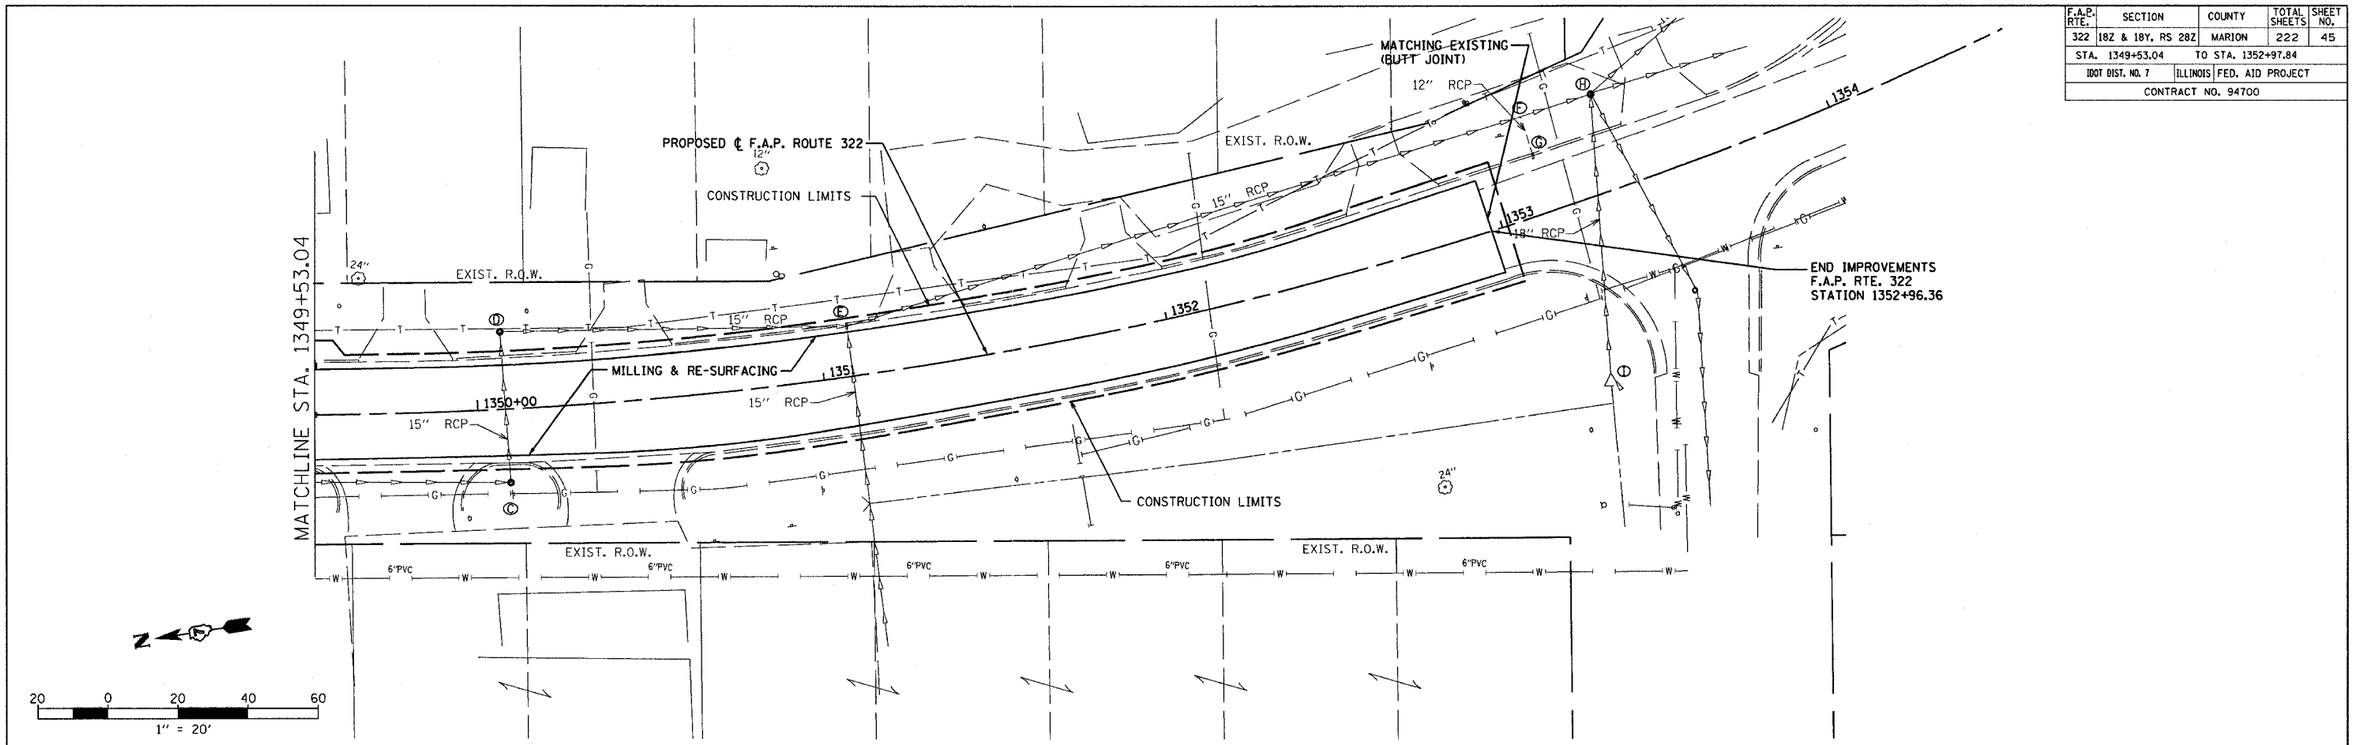

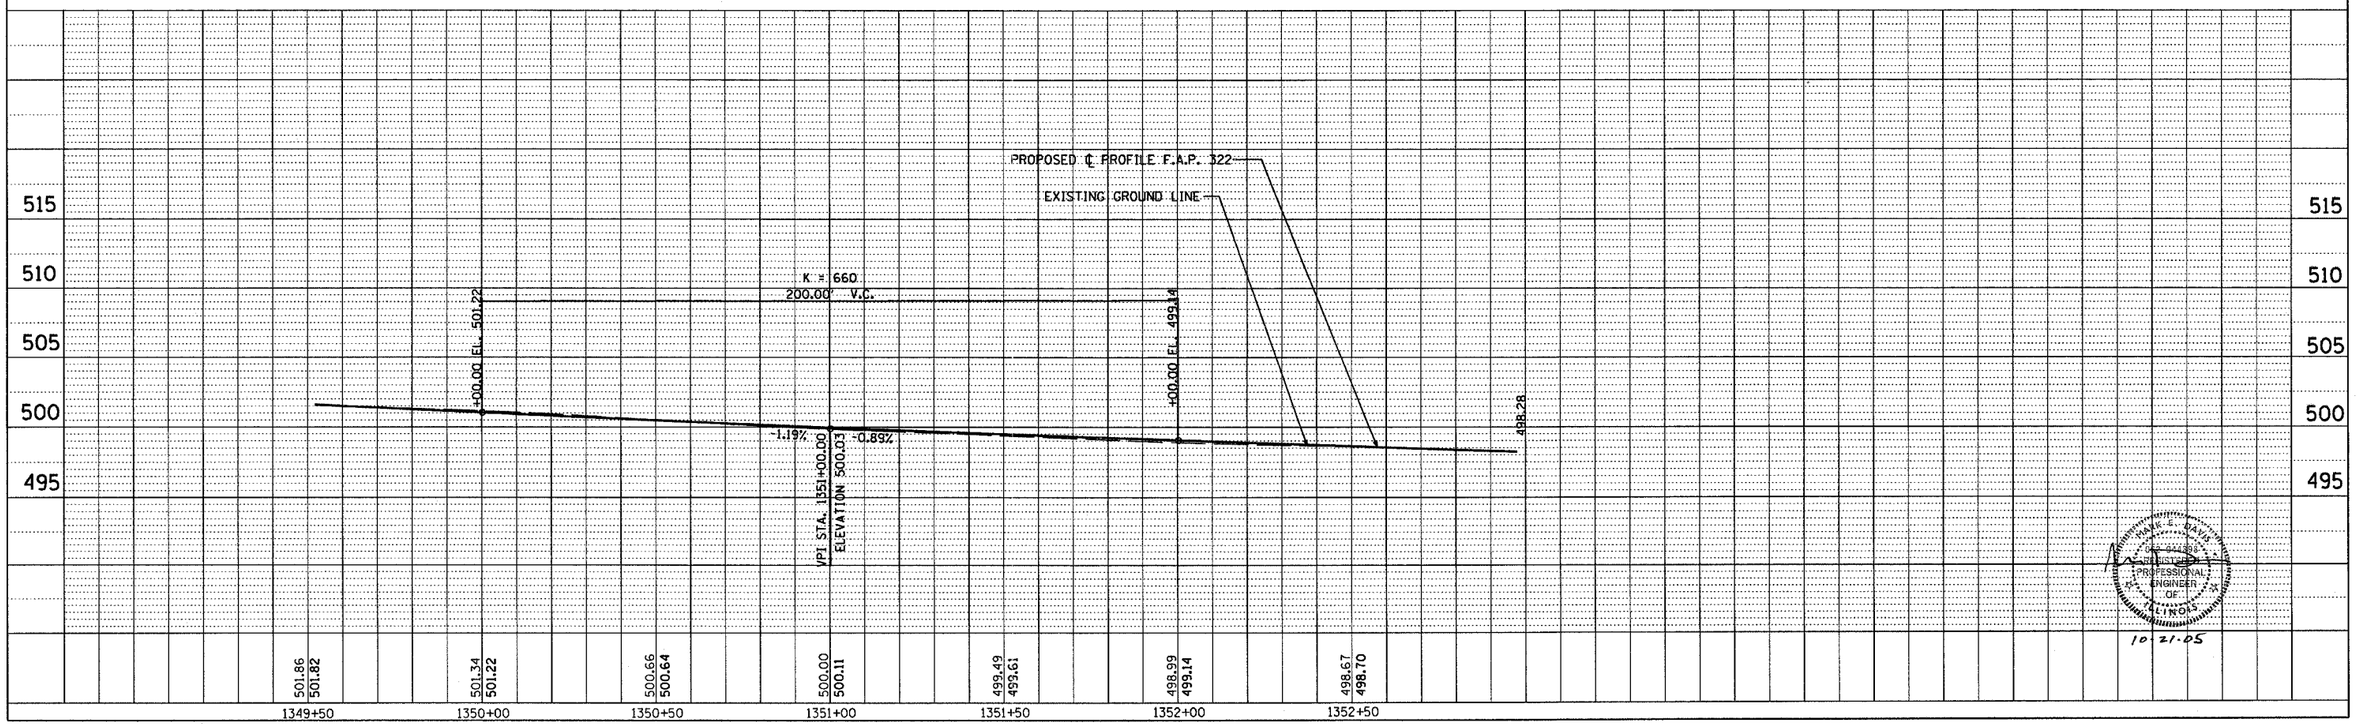

I:\JOBS\Work\rdg\sht041.dgn 10/21/2005 8:29:04 AM