F.A.P. RTE.	SECTION	COUNTY	TOTAL SHEETS	SHEET NO.
322	18Z & 18Y, RS & 28Z	MARION	222	128
STA. 2309+00.00		TO STA.2321+00.00		
FED. ROAD DIST. NO. 7	ILLINOIS	FED. AID PROJECT		
CONTRACT NO. 94700				

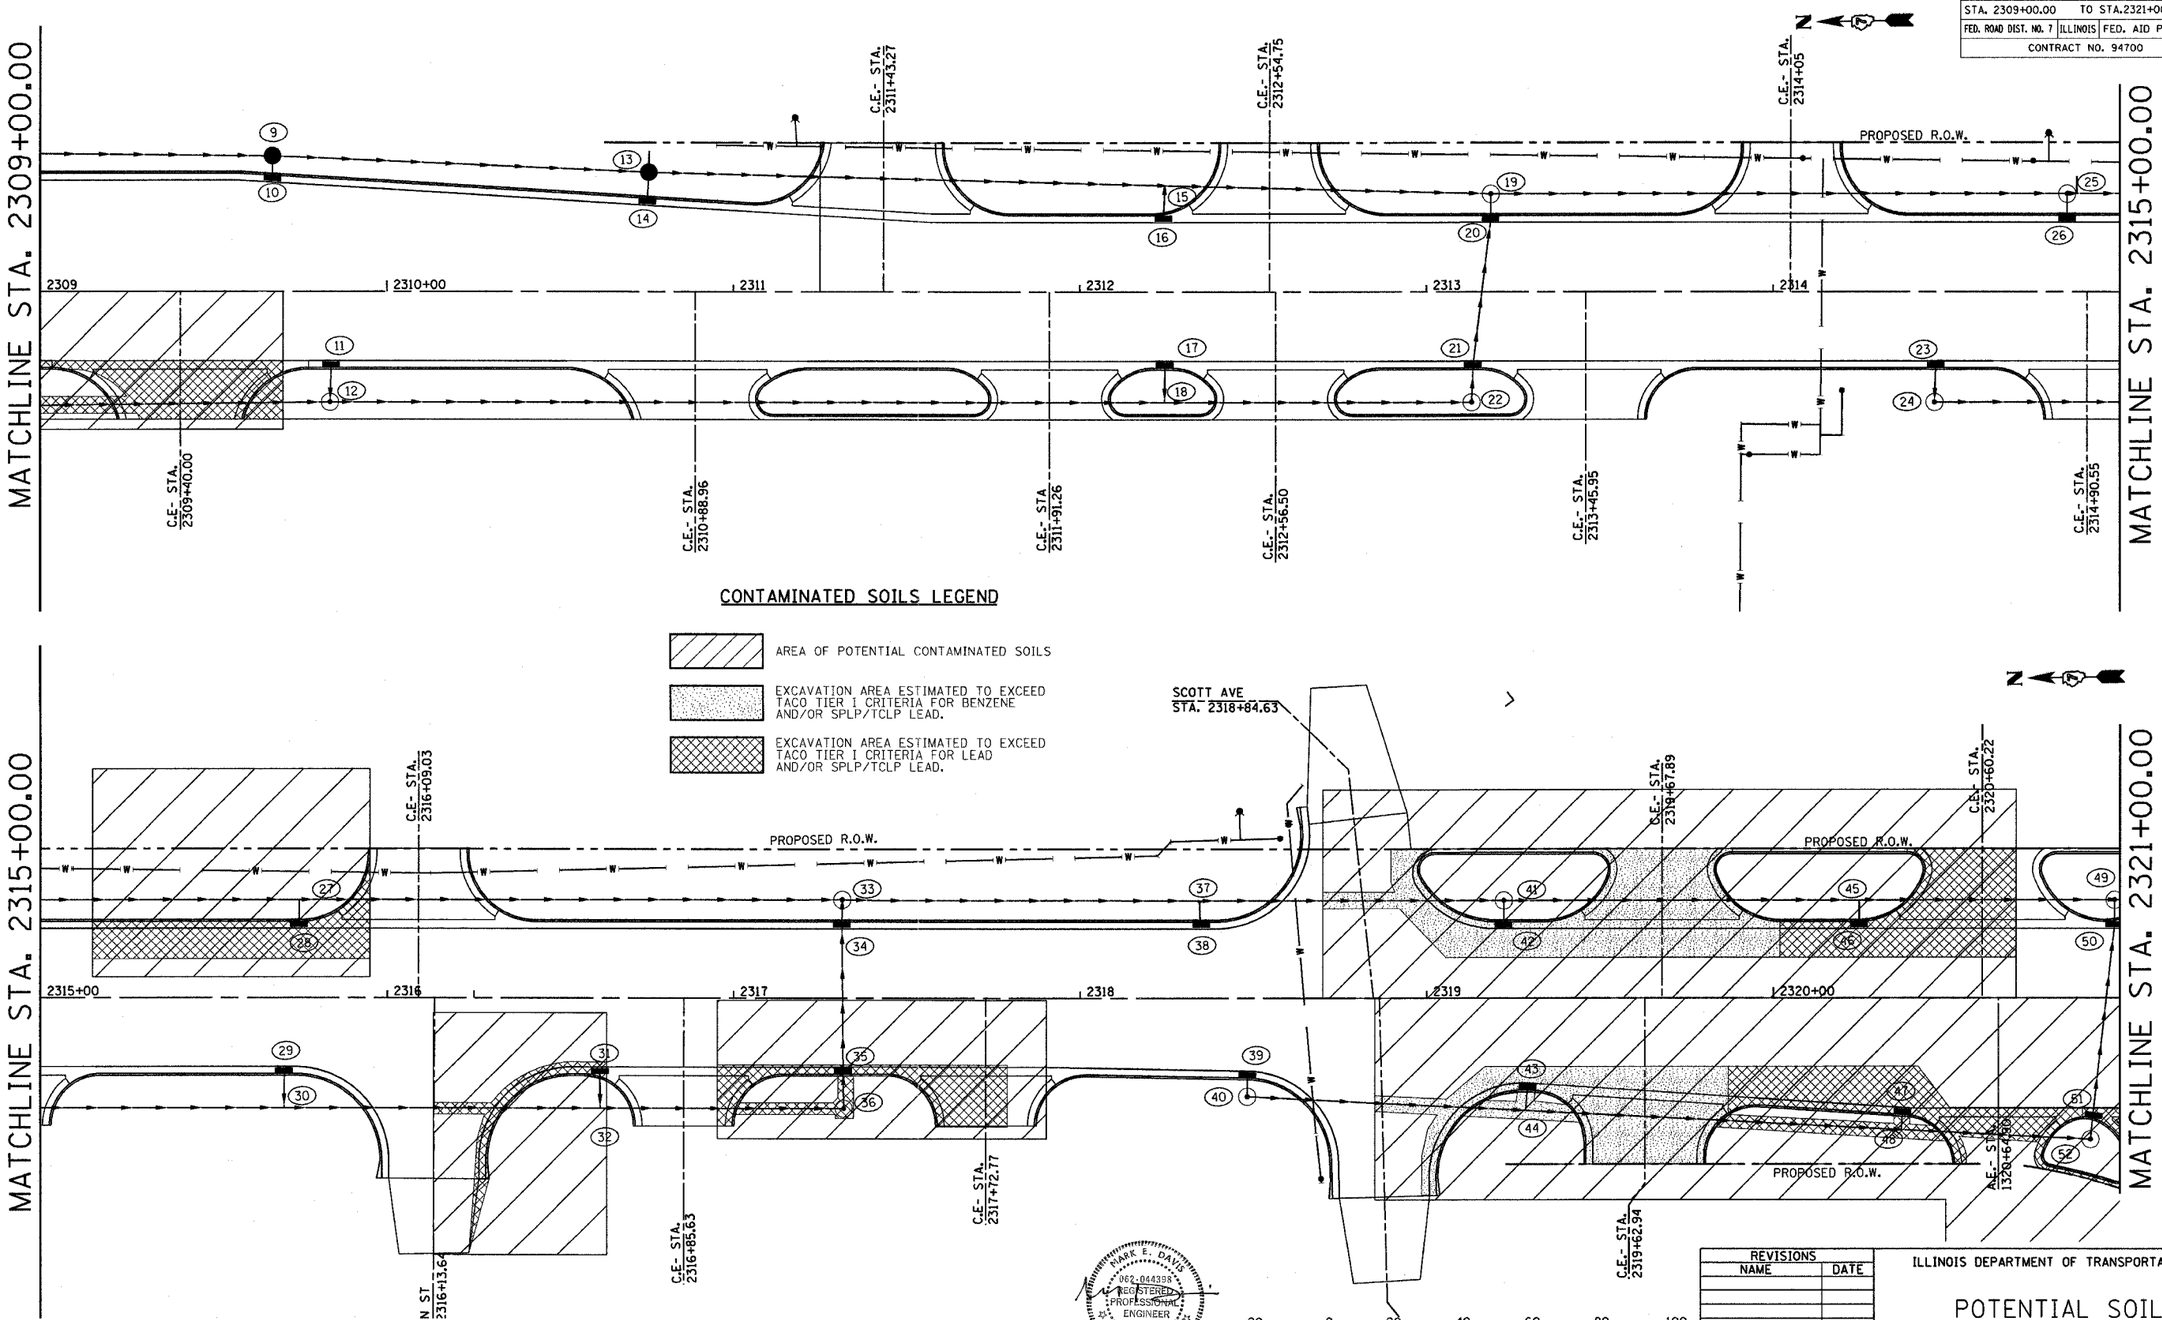

CONTAMINATED SOILS LEGEND

- AREA OF POTENTIAL CONTAMINATED SOILS
- EXCAVATION AREA ESTIMATED TO EXCEED TACO TIER I CRITERIA FOR BENZENE AND/OR SPLP/TCLP LEAD.
- EXCAVATION AREA ESTIMATED TO EXCEED TACO TIER I CRITERIA FOR LEAD AND/OR SPLP/TCLP LEAD.

MARK E. DAVIS 062-044398 REGISTERED PROFESSIONAL ENGINEER OF ILLINOIS

10-21-05

20 0 20 40 60 80 100

SCALE IN FEET

REVISIONS	
NAME	DATE

ILLINOIS DEPARTMENT OF TRANSPORTATION

POTENTIAL SOIL CONTAMINATION LOCATIONS

SCALE: VERT. N/A HORIZ. 1" = 20'

DATE 06-27-03

DRAWN BY

CHECKED BY

PLAN NOTE BOOK NO. ____ SURVEYED PLOTTED ALIGNMENT CHECKED RT. OF WAY CHECKED CADD FILE NAME ____ BY ____ DATE ____

$$DATE$$ +DATE-TIME+ +DGN-SPEC+ +REF- +REF-