ORIGINAL SURVEY		BY	DATE
	SURVEYED		
	PLOTTED		
NOTE BOOK	TEMPLATE		
	AREAS		
NO.	AREAS CHECKED		

FINAL SURVEY		BY	DATE
	SURVEYED		
	PLOTTED		
NOTE BOOK	TEMPLATE		
	AREAS		
NO.	AREAS CHECKED		

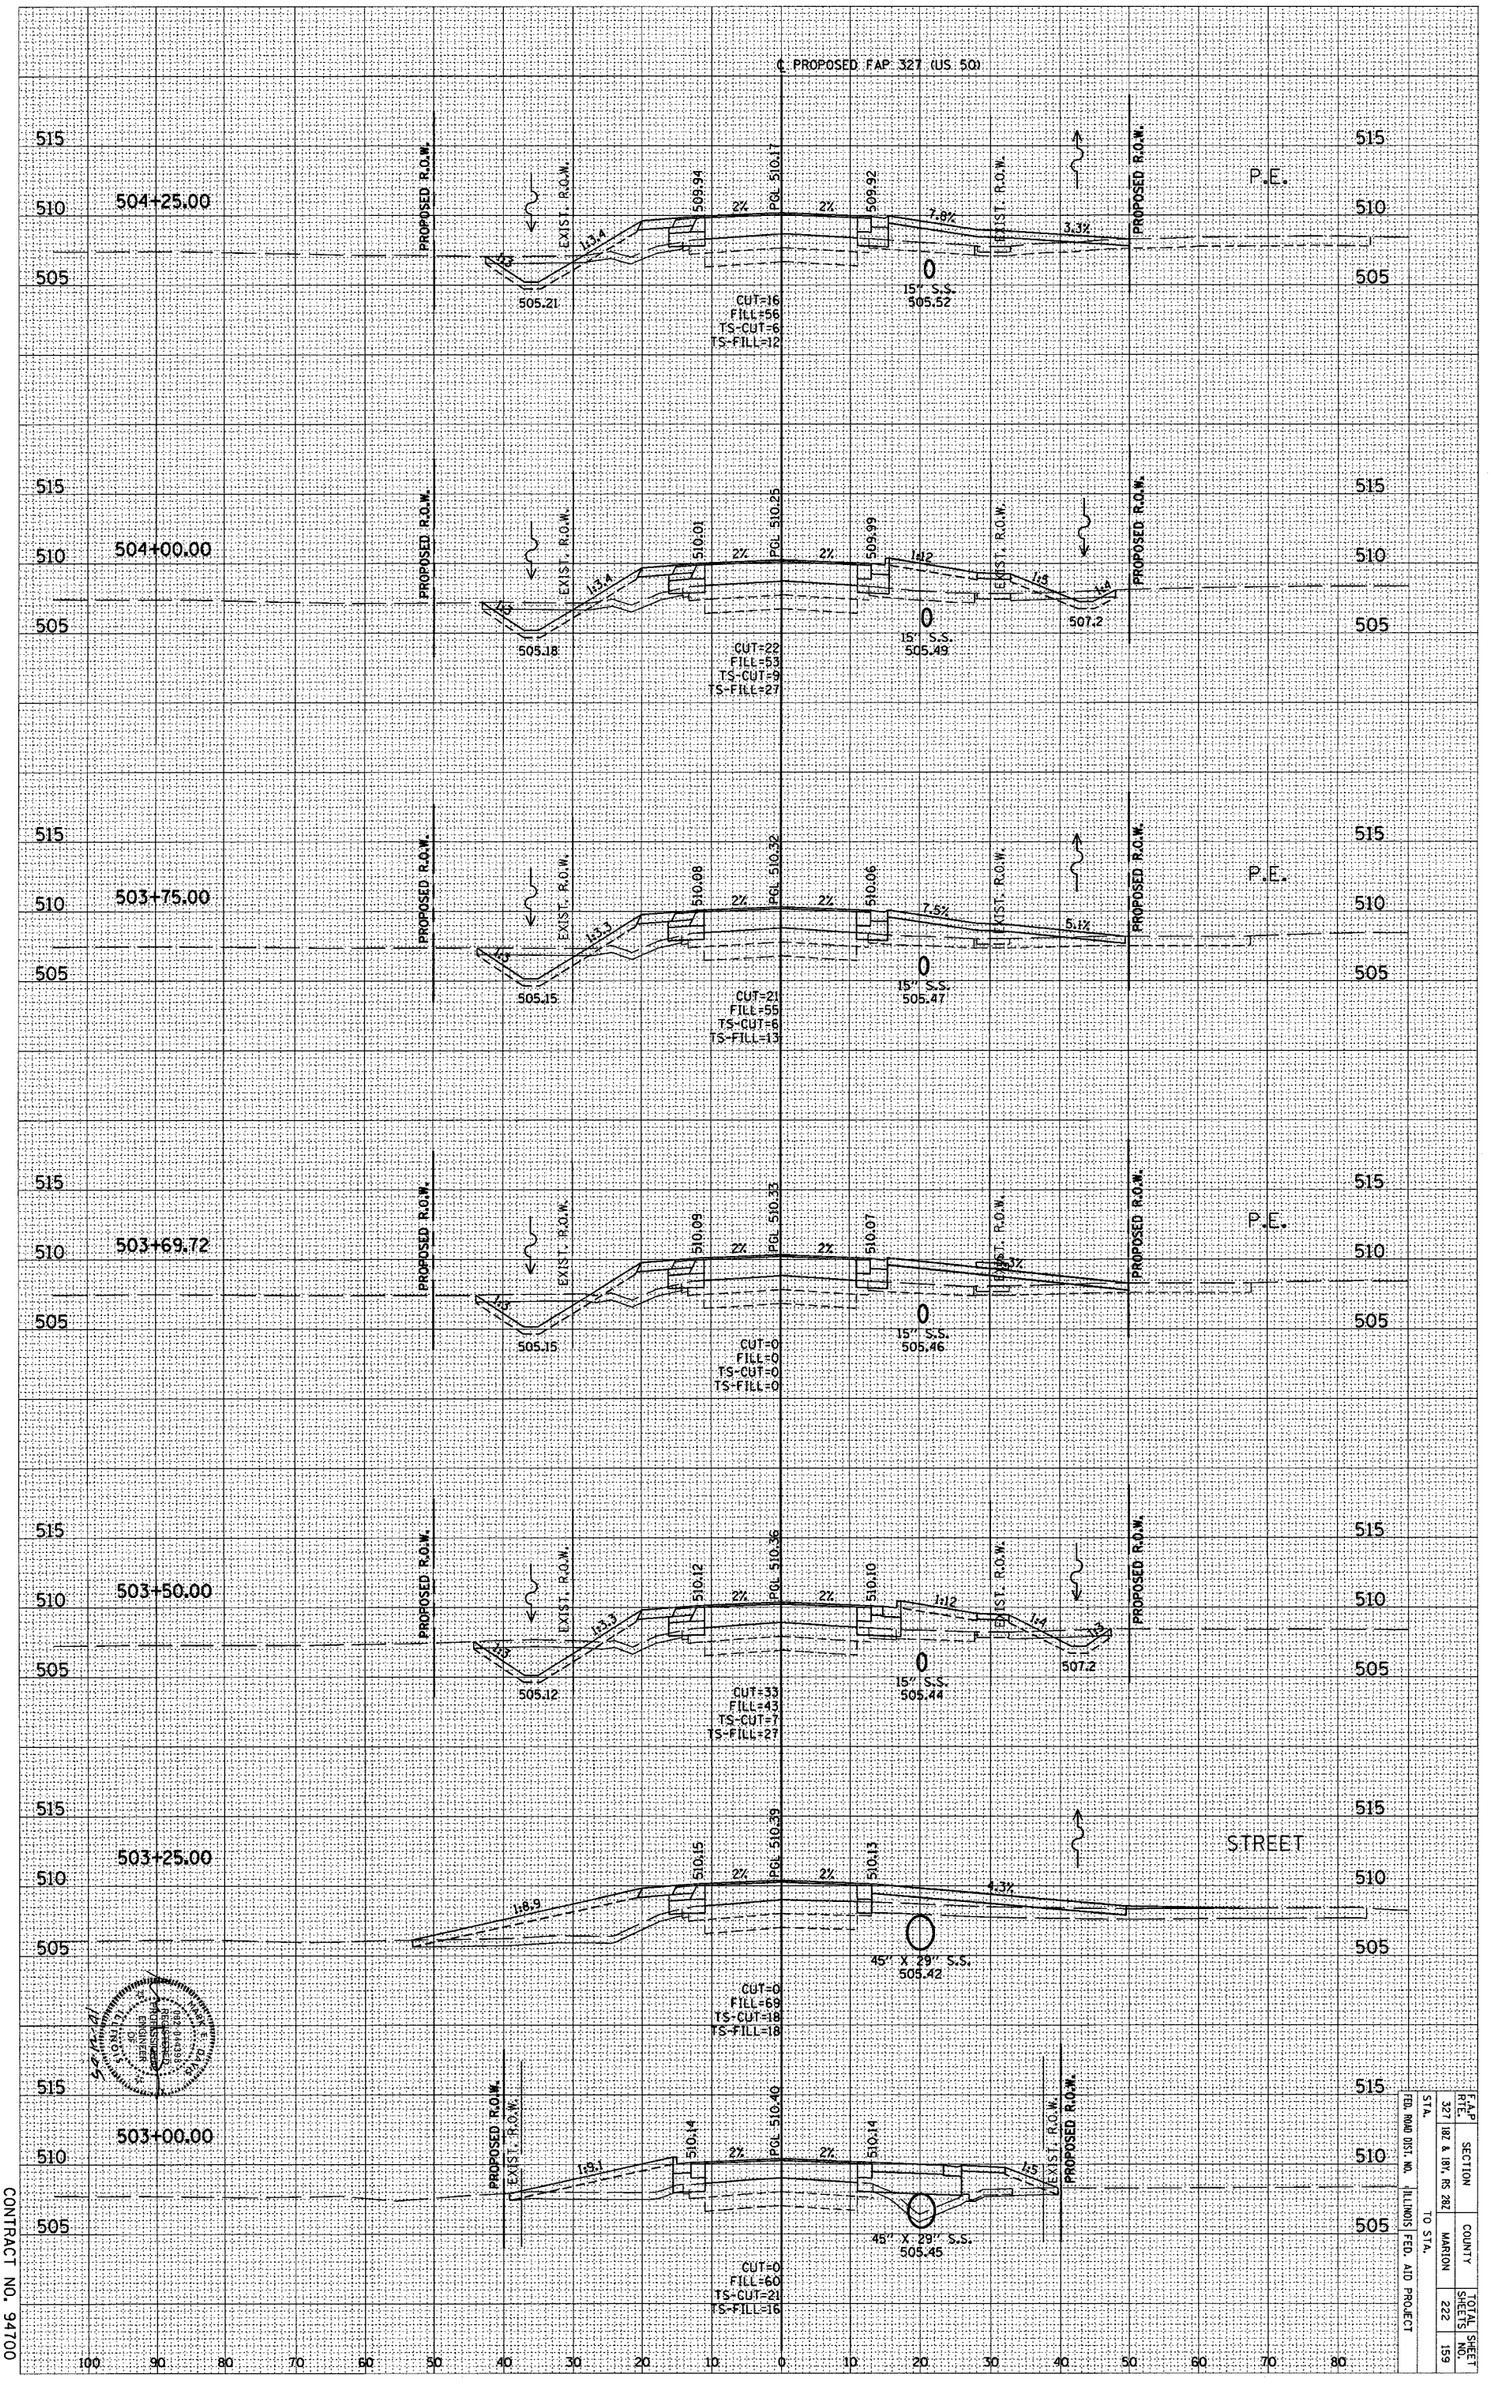

FAP RTE.	SECTION	COUNTY	TOTAL SHEETS	SHEET NO.
327	182 & 18X, RS 282	MARION	222	159
FED. ROAD DIST. NO.	ILLINOIS FED. AID PROJECT			
STA.	TO STA.			

CONTRACT NO. 94700