CONTRACT NO. 95462

F.A.S. ROUTE NO.	SECTION	COUNTY	TOTAL SHEETS	SHEET
	05-05/22.00-BR	LAWRENCE	11	2
STA. 1+00	TO STA. 9+06.00			
FED. ROAD DIST. NO.	ILLINOIS	PROJECT		

JOHN C. STEVENS & JAMES L. STEVENS

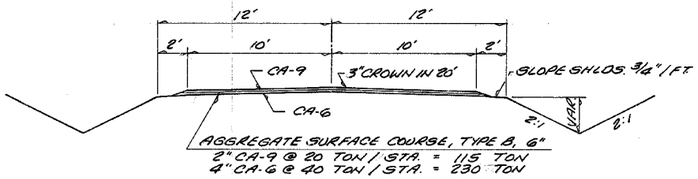

TYPICAL CROSS SECTION OF PROPOSED IMPROVEMENT

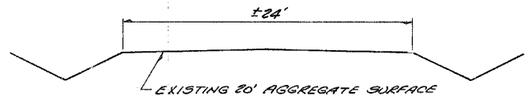

TYPICAL CROSS SECTION OF EXISTING ROADWAY

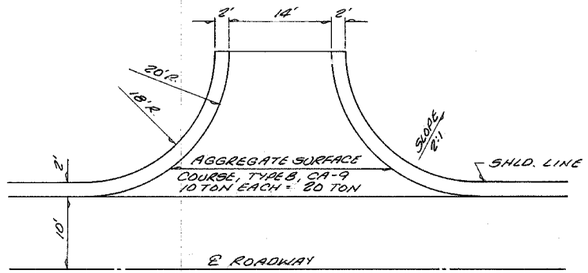

DETAIL OF PROPOSED FIELD ENTRANCES

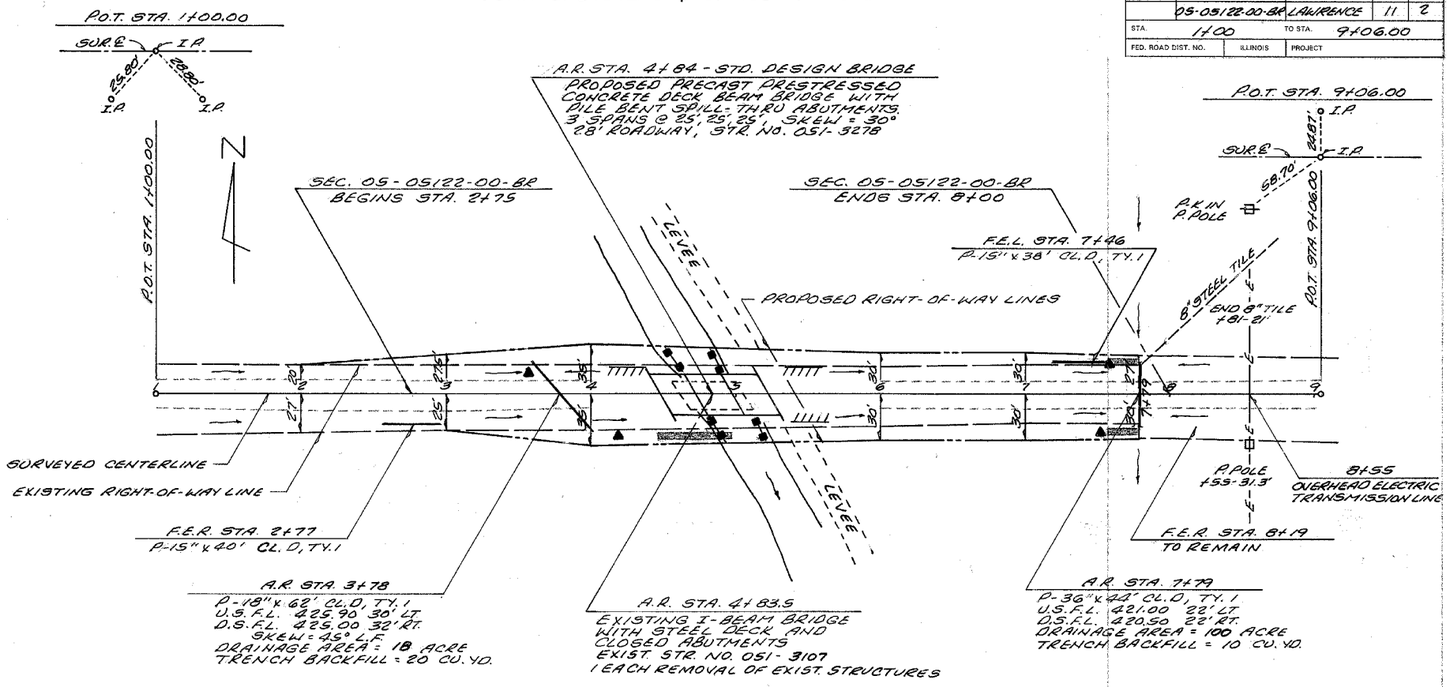

JOHN C. STEVENS & JAMES L. STEVENS

EARTHWORK SCHEDULE

EARTH EXCAVATION =	122 CU. YD.
EARTH EXCAVATION ADJUSTED 25% =	92 CU. YD.
CHANNEL EXCAVATION =	194 CU. YD.
CHANNEL EXCAVATION ADJUSTED 25% =	146 CU. YD.
EMBANKMENT	1039 CU. YD.
FURNISHED EXCAVATION =	801 CU. YD.

CONSTRUCT TRANSITIONS
FROM EXIST. ROADWAY TO PROP. 28' ROADWAY
FROM STA. 2+00 TO STA. 2+75
FROM STA. 8+00 TO STA. 8+50
FROM PROP. 24' ROADWAY TO PROP. 28' ROADWAY
FROM STA. 3+92 TO STA. 2+46
FROM STA. 5+22 TO STA. 5+72

B.M. #1 ELEV. 428.43
N&W IN POWER POLE
31.3' RT. STA. 8+55

SEEDING, CLASS 2 (SPECIAL)
STA. 2+10 - 8+50 = 0.6 ACRES

TREE REMOVAL (OVER 15 UNITS DIA.) = 28 UNITS DIA.

▲ TEMPORARY DITCH CHECK
LT 3+58 = 1
RT 4+20 = 1
LT & RT 7+60 = 2
TOTAL = 4 EACH

PERIMETER EROSION BARRIER
LT 4+55 = 20
RT 4+80 = 20
LT 4+85 = 20
RT 5+16 = 20
TOTAL = 80 FOOT

STONE RIPRAP DITCH
RT 4+48 - 4+95 = 12
RT 7+51 - 7+77 = 5
LT 7+57 - 7+77 = 5
TOTAL = 22 TON

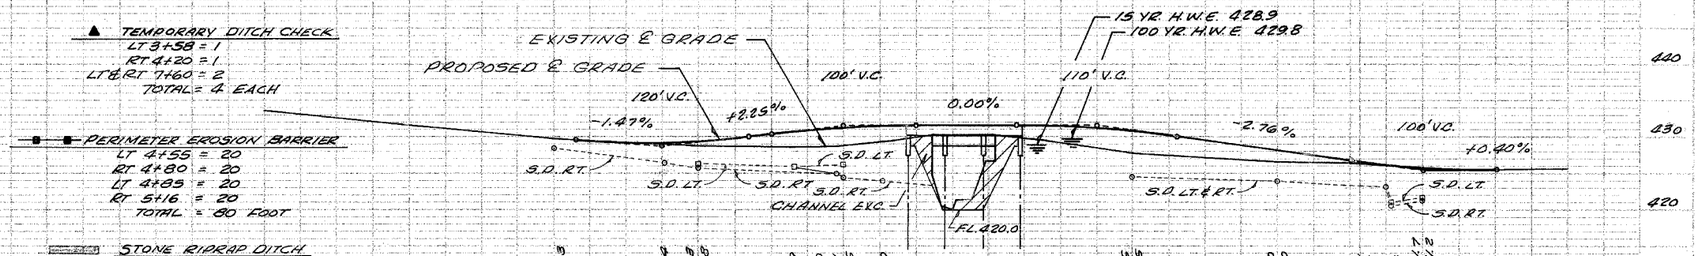

UTILITIES
NONE

PLOTTED: 7/30/2021 9:51 AM
PLOT SCALE: 100.000 '/ IN.
PLOT BY: JOHN C. STEVENS
PLATE 1-VICINITY PLAN AND PROFILE, LETTING
PREPARED UNDER DIRECTION OF THE DISTRICT ENGINEER