F.A. RTE.	SECTION	COUNTY	TOTAL SHEETS	SHEET NO.
9315	00-00032-00-RP	MONROE	49	48
STA.		TO STA.		
FED. ROAD DIST. NO.	ILLINOIS	FED. AID PROJECT		

CONTRACT NO. 97264

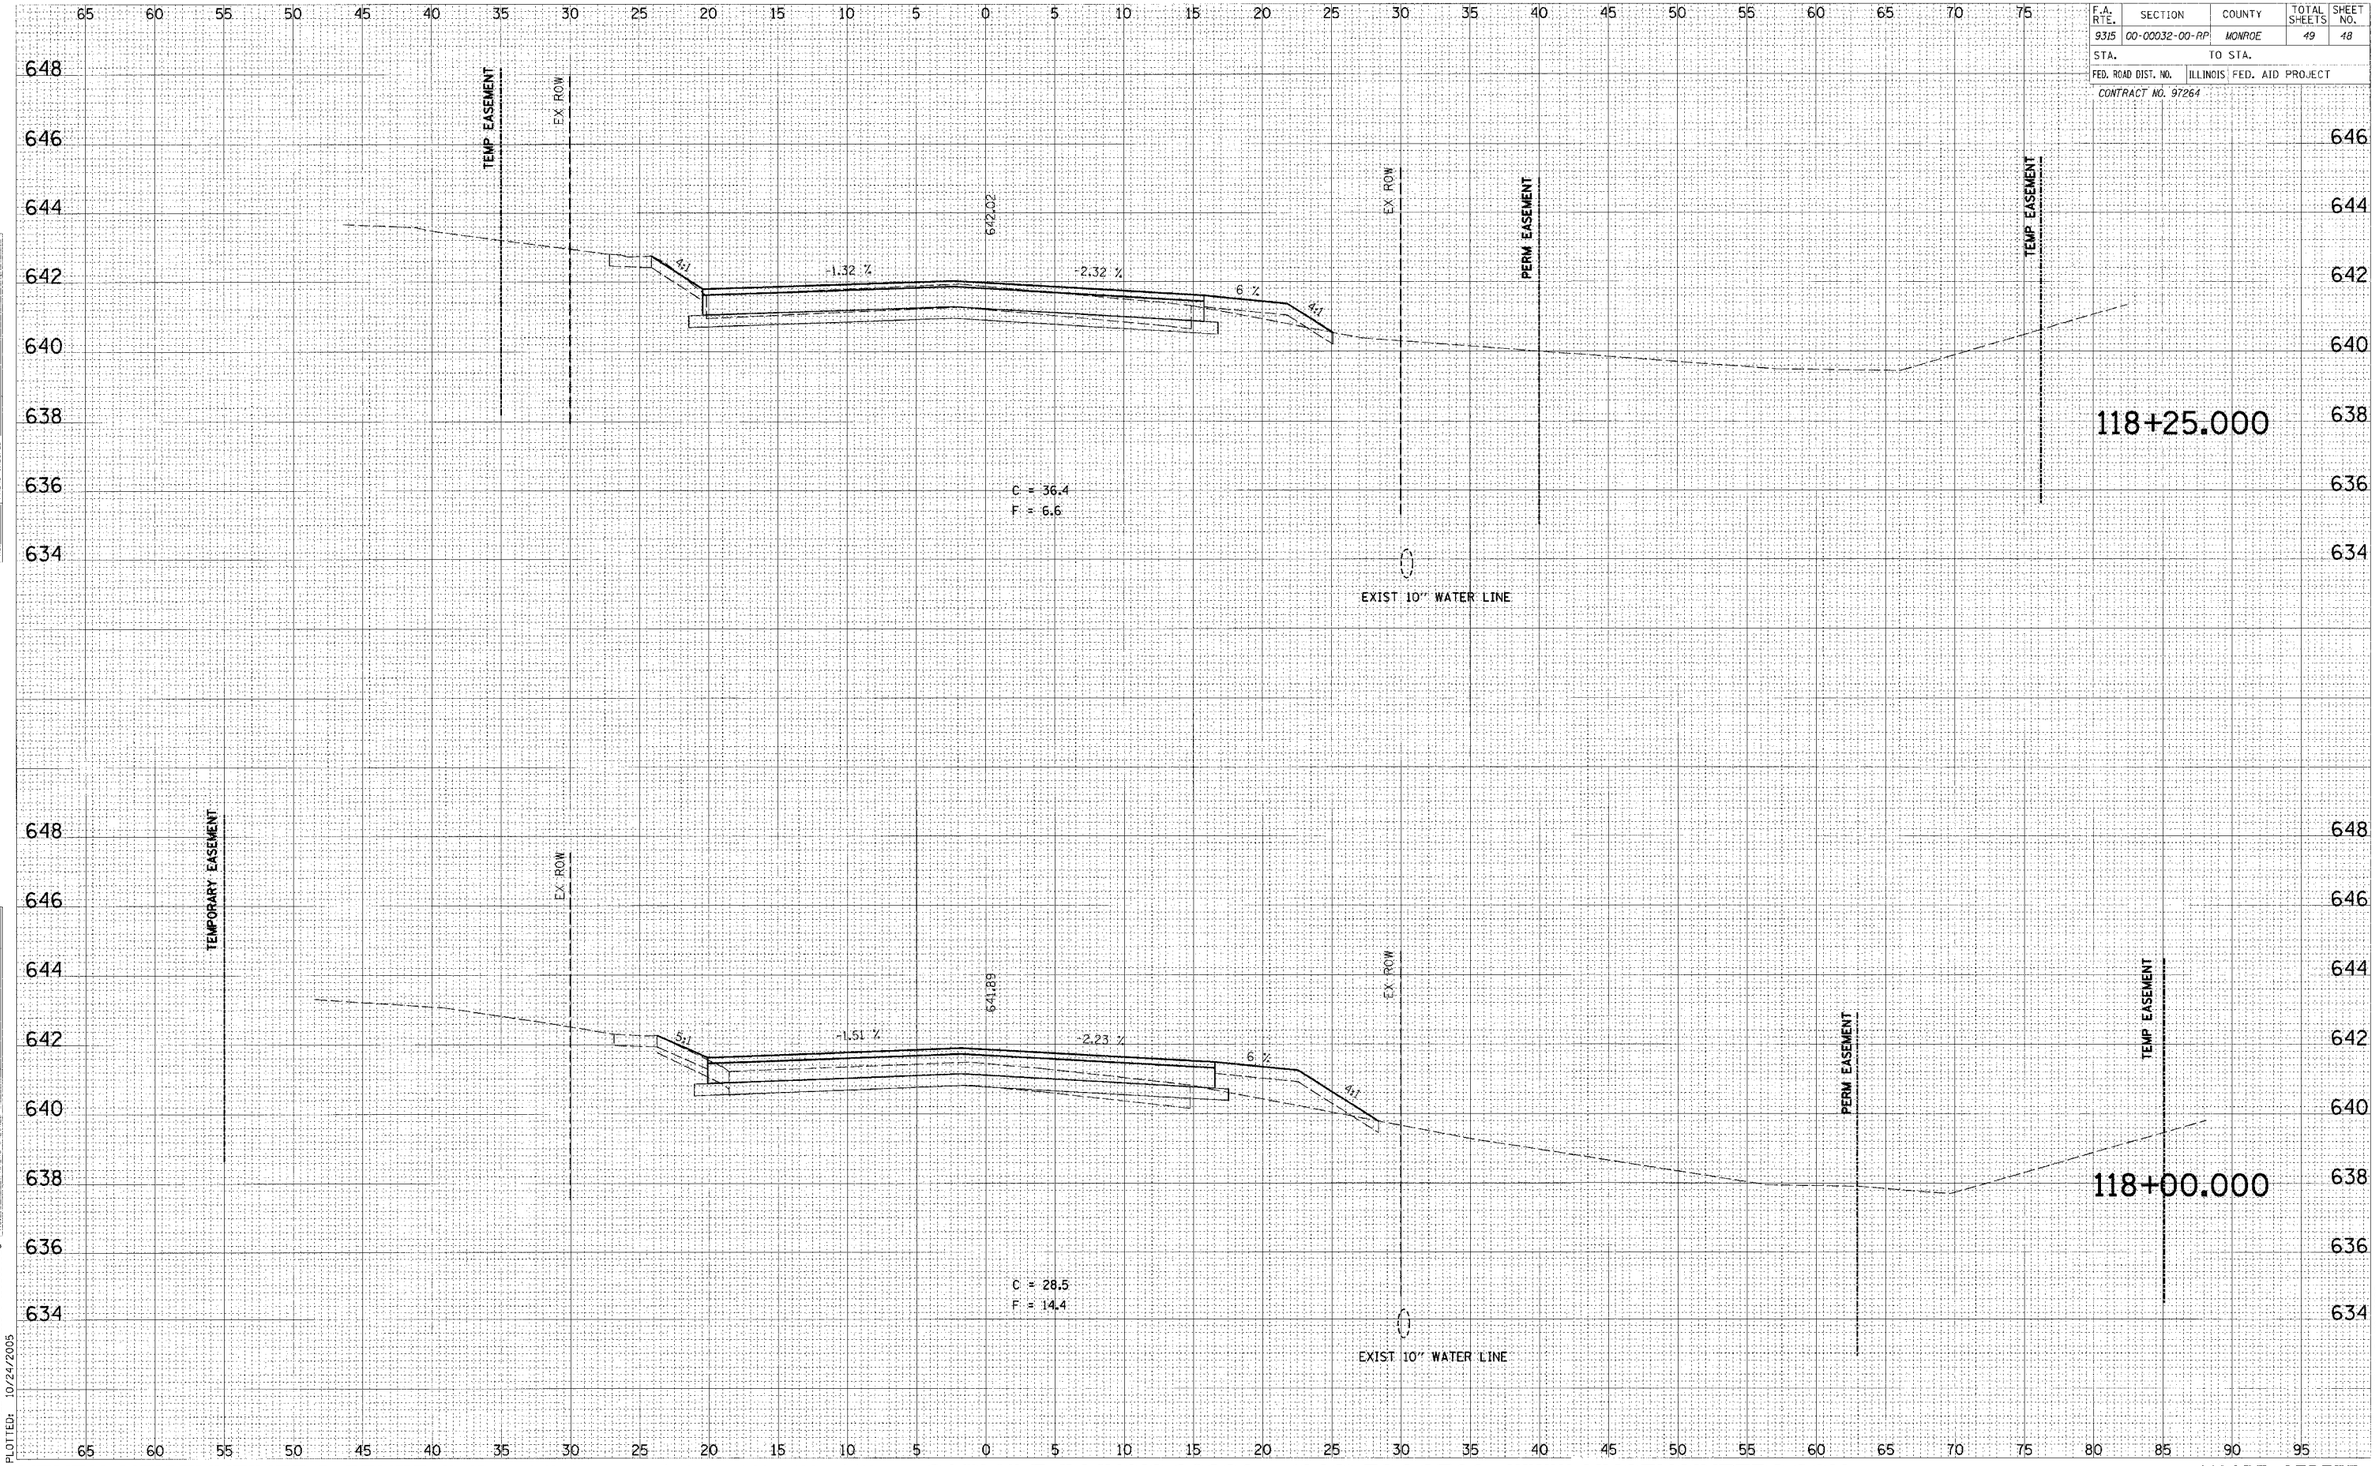

FINAL SURVEY NOTE BOOK

NO.	DATE	BY
SURVEYED		
PLOTTED		
FIELD NOTE		
AREAS		
AREAS CHECKED		

ORIGINAL SURVEY

NO.	DATE	BY
SURVEYED		
PLOTTED		
FIELD NOTE		
AREAS		
AREAS CHECKED		

CADD FILE: I:\4690\FBxs_11375-11850_f.dgn
PLOTTED: 10/24/2005

H.M. & G. NO. 4690