CONTRACT NO. 98827

F.A.P. RTE	SECTION	COUNTY	TOTAL SHEETS	SHEET NO
331	*	JACKSON	258	38
STA.		TO STA.		
FED. ROAD DIST. NO. _	ILLINOIS	FED. AID PROJECT		

* (12-1)2N,I-5,TS-3,B-1

EXISTING ROW

EXIST ABANDONED STORM SEWER 12"
TO REMAIN

EXIST STORM SEWER 15"
TO REMAIN

INLET SPECIAL, TY 3, 6', 1 EACH
STA.25+73.88, 40.57' LT (EAST FRONT CORNER)
STA. 25+79.56, 38.66' LT (WEST FRONT CORNER)
INV. ELEV. = 408.20
LID ELEV FRONT = 411.28
LID ELEV BACK = 411.36

REMOVING INLET, 1 EACH
INLET SPECIAL, TY 3, 6', 1 EACH
STA. 25+99.46, 39.75' LT
INV. ELEV. = 408.00
LID ELEV FRONT = 411.31
LID ELEV BACK = 412.43

STORM SEWER REMOVAL 12"
15 LIN FT

INLET SPECIAL, TY 3, 6', 1 EACH
STA. 26+64.40, 39.75' LT
INV. ELEV. = 407.77
LID ELEV FRONT = 411.30
LID ELEV BACK = 412.43
SS REM 21", 6 LIN FT

STORM SEWER REMOVAL 12"
16 LIN FT

REMOVING INLET, 1 EACH
LT STA 26+64

INLET MODIFICATION, 1 EACH
STA 27+39.16, 39.75' LT
LID ELEV FRONT = 411.12
LID ELEV BACK = 412.29
SEE SHEET 86

EXIST STORM SEWER 24"
TO REMAIN

EXISTING ROW

25+00

30+00

EXISTING ROW

EXISTING ROW

EXIST STORM SEWER 12"
TO REMAIN

STORM SEWER TYPE 1, CLASS A, 15"
18 LIN FT

EXIST ABANDONED STORM SEWER
TO BE REMOVED
SEE NOTE ON THIS SHEET

INLET SPECIAL, TY 3, 6', 1 EACH
STA. 28+11.70, 39.75' LT
INV. ELEV. = 407.04
LID ELEV FRONT = 410.91
LID ELEV BACK = 411.27

STORM SEWER REMOVAL 12"
15 LIN FT

REMOVING INLET, 1 EACH
STA 28+12 LT

REMOVING INLET, 1 EACH
STA 25+62 LT

EXIST STORM SEWER 15"
TO REMAIN

STORM SEWER TYPE 1, CLASS A, 15"
14 LIN FT
CONCRETE COLLAR
0.29 CUYD

STORM SEWER REMOVAL 15"
35 LIN FT

REMOVING INLET, 1 EACH
STA 26+00 LT

EXIST STORM SEWER 21"
TO REMAIN

STORM SEWER REMOVAL 12"
16 LIN FT

REMOVING INLET, 1 EACH
STA 27+39 LT

NOTE:
A QUANTITY FOR REMOVING THE ABANDONED STORM SEWER LOCATED UNDER THE PROPOSED PCC BASE COURSE HAS BEEN INCLUDED IN THE STORM SEWER REMOVAL SCHEDULE. THIS QUANTITY DOES NOT REFLECT SMALL SECTIONS REMOVED AND PLUGGED DURING PREVIOUS IMPROVEMENTS. THE ACTUAL REMOVAL QUANTITY REQUIRED SHALL BE DETERMINED BY THE RESIDENT IN THE FIELD.

6

N

20' 0 10' 20'

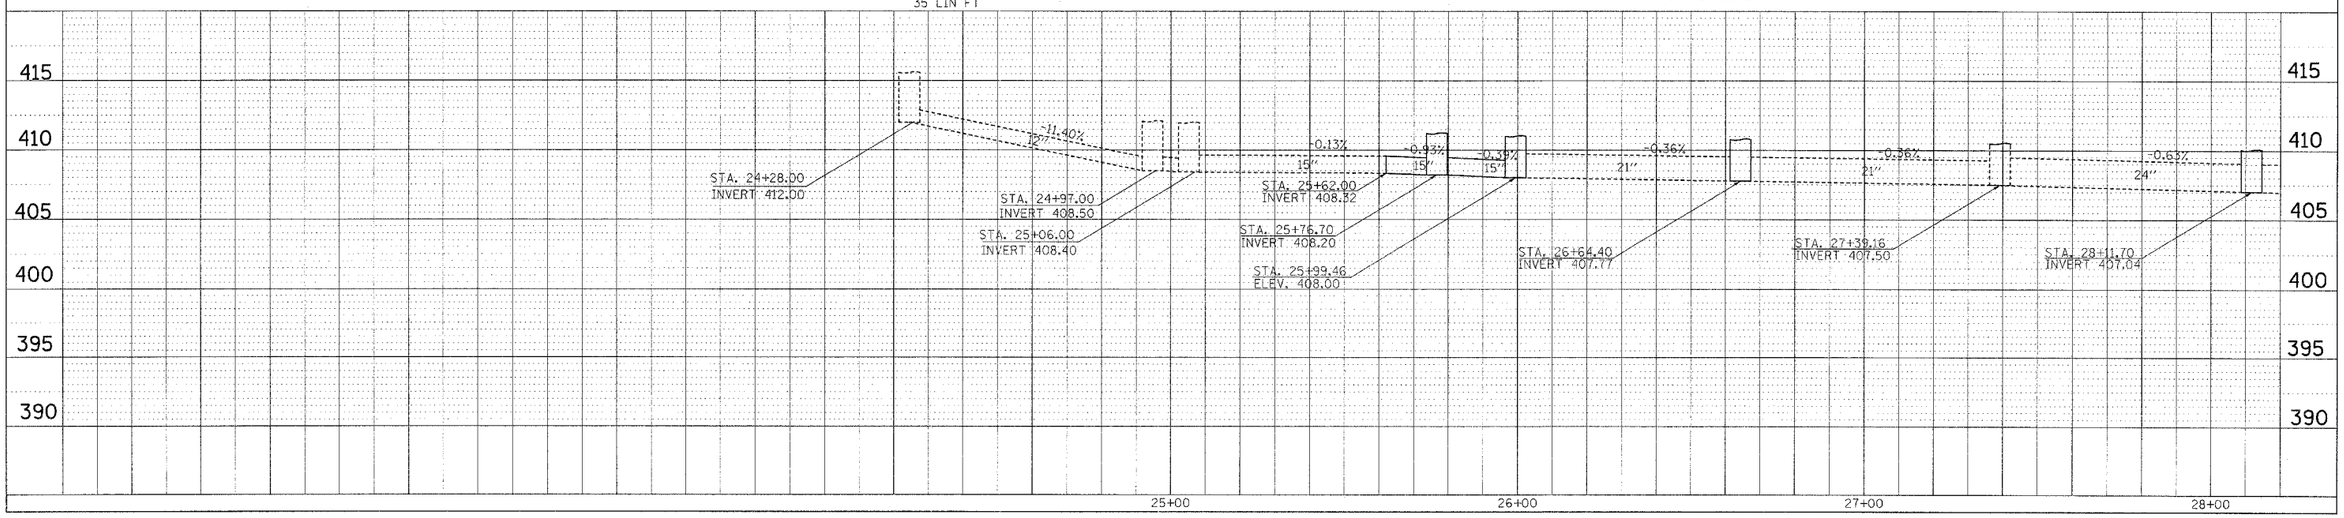

PLAN PROFILE – DRAINAGE (ILLINOIS 13)