CONTRACT NO. 98827

F.A.P. RTE.	SECTION	COUNTY	TOTAL SHEETS	SHEET NO.
331	*	JACKSON	225	70
FED. ROAD DIST. NO. _		ILLINOIS	FED. AID PROJECT	

*(12-1)2N,I-5,TS-3,B-1

NOTE:

THE PAY ITEM FOR REMOVAL OF EXISTING SIGNAL SYSTEM SHALL INCLUDE ALL WORK NECESSARY FOR THE REMOVAL OF THE FOLLOWING ITEMS:

MAST ARM ASSEMBLY AND POLE - STA 53+67.53 26.53' RT (WB)
CONCRETE FOUNDATION, TY E - STA 53+67.53 26.53' RT (WB)
CONCRETE HANDHOLE - STA 53+58.33 42.36' RT (WB)
TRAFFIC SIGNAL POST - STA 6+12.67 24.05' RT (WB)
CONCRETE FOUNDATION, TY A - STA 6+12.67 24.05' RT (WB)
MAST ARM ASSEMBLY AND POLE - STA 52+59.70 25.43' LT (EB)
CONCRETE FOUNDATION, TY E - STA 52+59.70 25.43' LT (EB)
CONCRETE HANDHOLE - STA 52+61.17 34.05' LT (EB)
TRAFFIC SIGNAL POST - STA 53+32.01 26.59' LT (EB)
CONCRETE FOUNDATION, TY A - STA 53+32.01 26.59' LT (EB)
CONTROLLER AND CABINET - STA 53+62.89 18.93' LT (EB)
CONCRETE FOUNDATION, TY D - STA 53+62.89 18.93' LT (EB)
CONCRETE HANDHOLE - STA 53+66.70 23.32' RT (EB)
13 SIGNAL HEADS

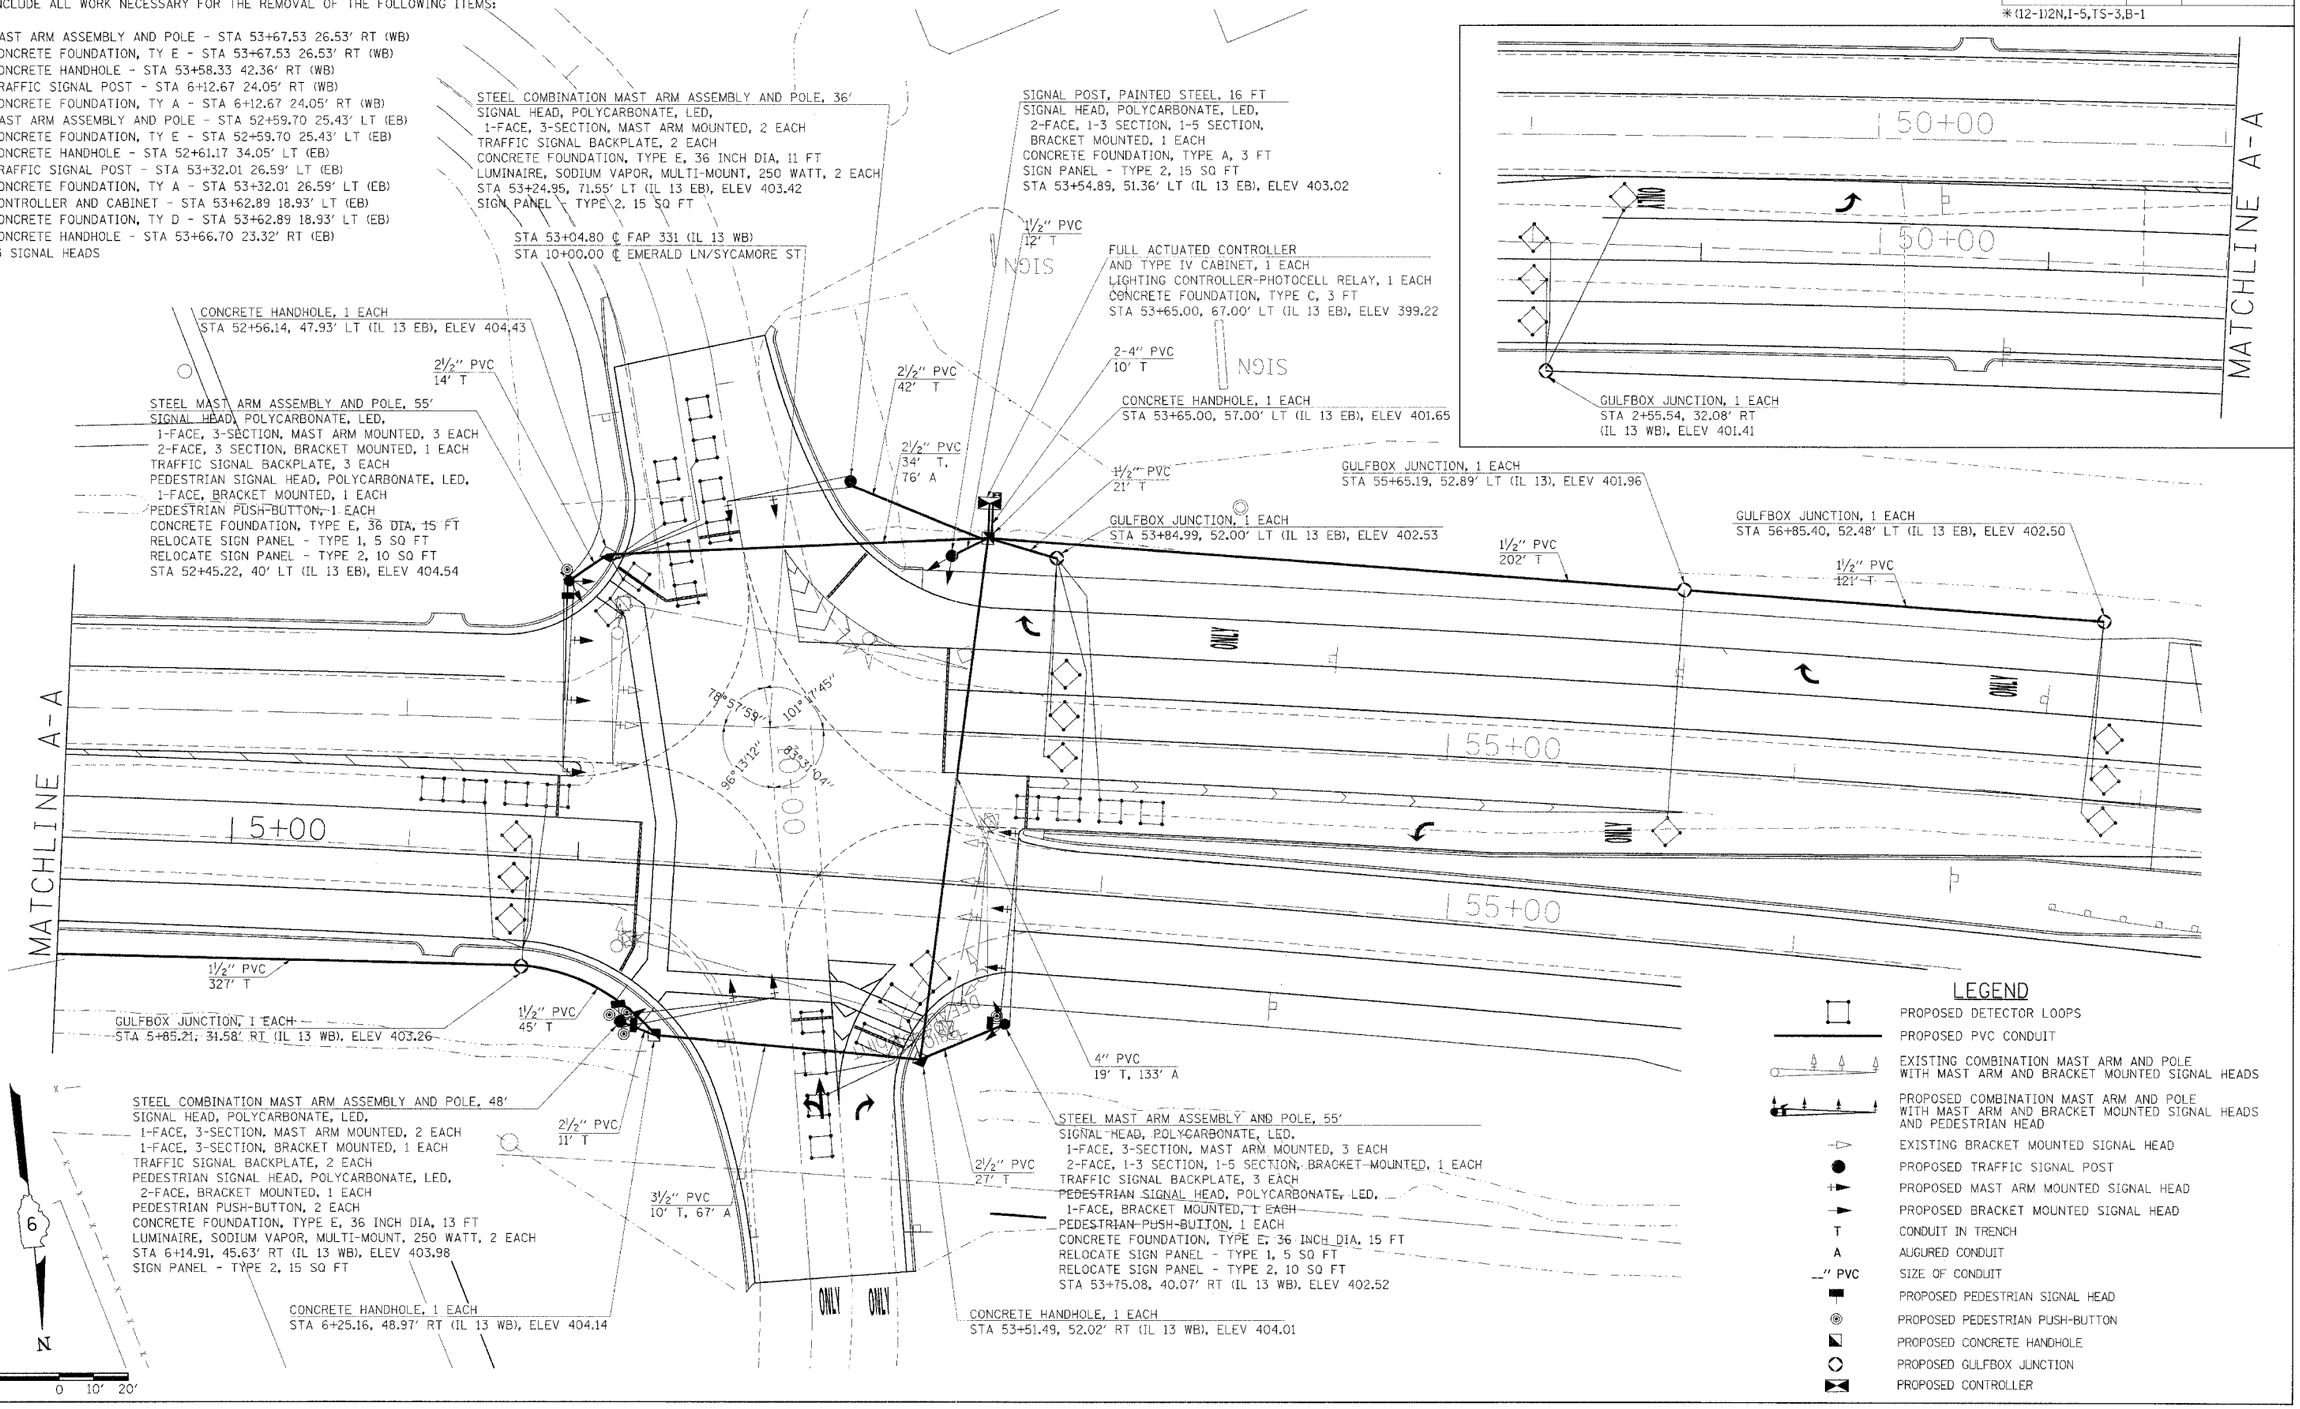

LEGEND

- PROPOSED DETECTOR LOOPS
- PROPOSED PVC CONDUIT
- EXISTING COMBINATION MAST ARM AND POLE WITH MAST ARM AND BRACKET MOUNTED SIGNAL HEADS
- PROPOSED COMBINATION MAST ARM AND POLE WITH MAST ARM AND BRACKET MOUNTED SIGNAL HEADS AND PEDESTRIAN HEAD
- EXISTING BRACKET MOUNTED SIGNAL HEAD
- PROPOSED TRAFFIC SIGNAL POST
- PROPOSED MAST ARM MOUNTED SIGNAL HEAD
- PROPOSED BRACKET MOUNTED SIGNAL HEAD
- T — CONDUIT IN TRENCH
- A — AUGURED CONDUIT
- __" PVC — SIZE OF CONDUIT
- PROPOSED PEDESTRIAN SIGNAL HEAD
- PROPOSED PEDESTRIAN PUSH-BUTTON
- PROPOSED CONCRETE HANDHOLE
- PROPOSED GULFBOX JUNCTION
- PROPOSED CONTROLLER

2/16/2006
s:\projects\JOB4423\JOB4423dgn
28.00208 / / IN.
psaal

PROPOSED TRAFFIC SIGNAL & LIGHTING
ILLINOIS 13 & EMERALD LANE /SYCAMORE STREET