CONTRACT NO. 98827

F.A.P RTE.	SECTION	COUNTY	TOTAL SHEETS	SHEET NO.
331	*	JACKSON	258	98

STA. 29+00.00 TO STA. 29+43.80

FED. ROAD DIST. NO. 7 | ILLINOIS | FED. AID PROJECT

* (12-1)2N, I-S, TS-3, B-1

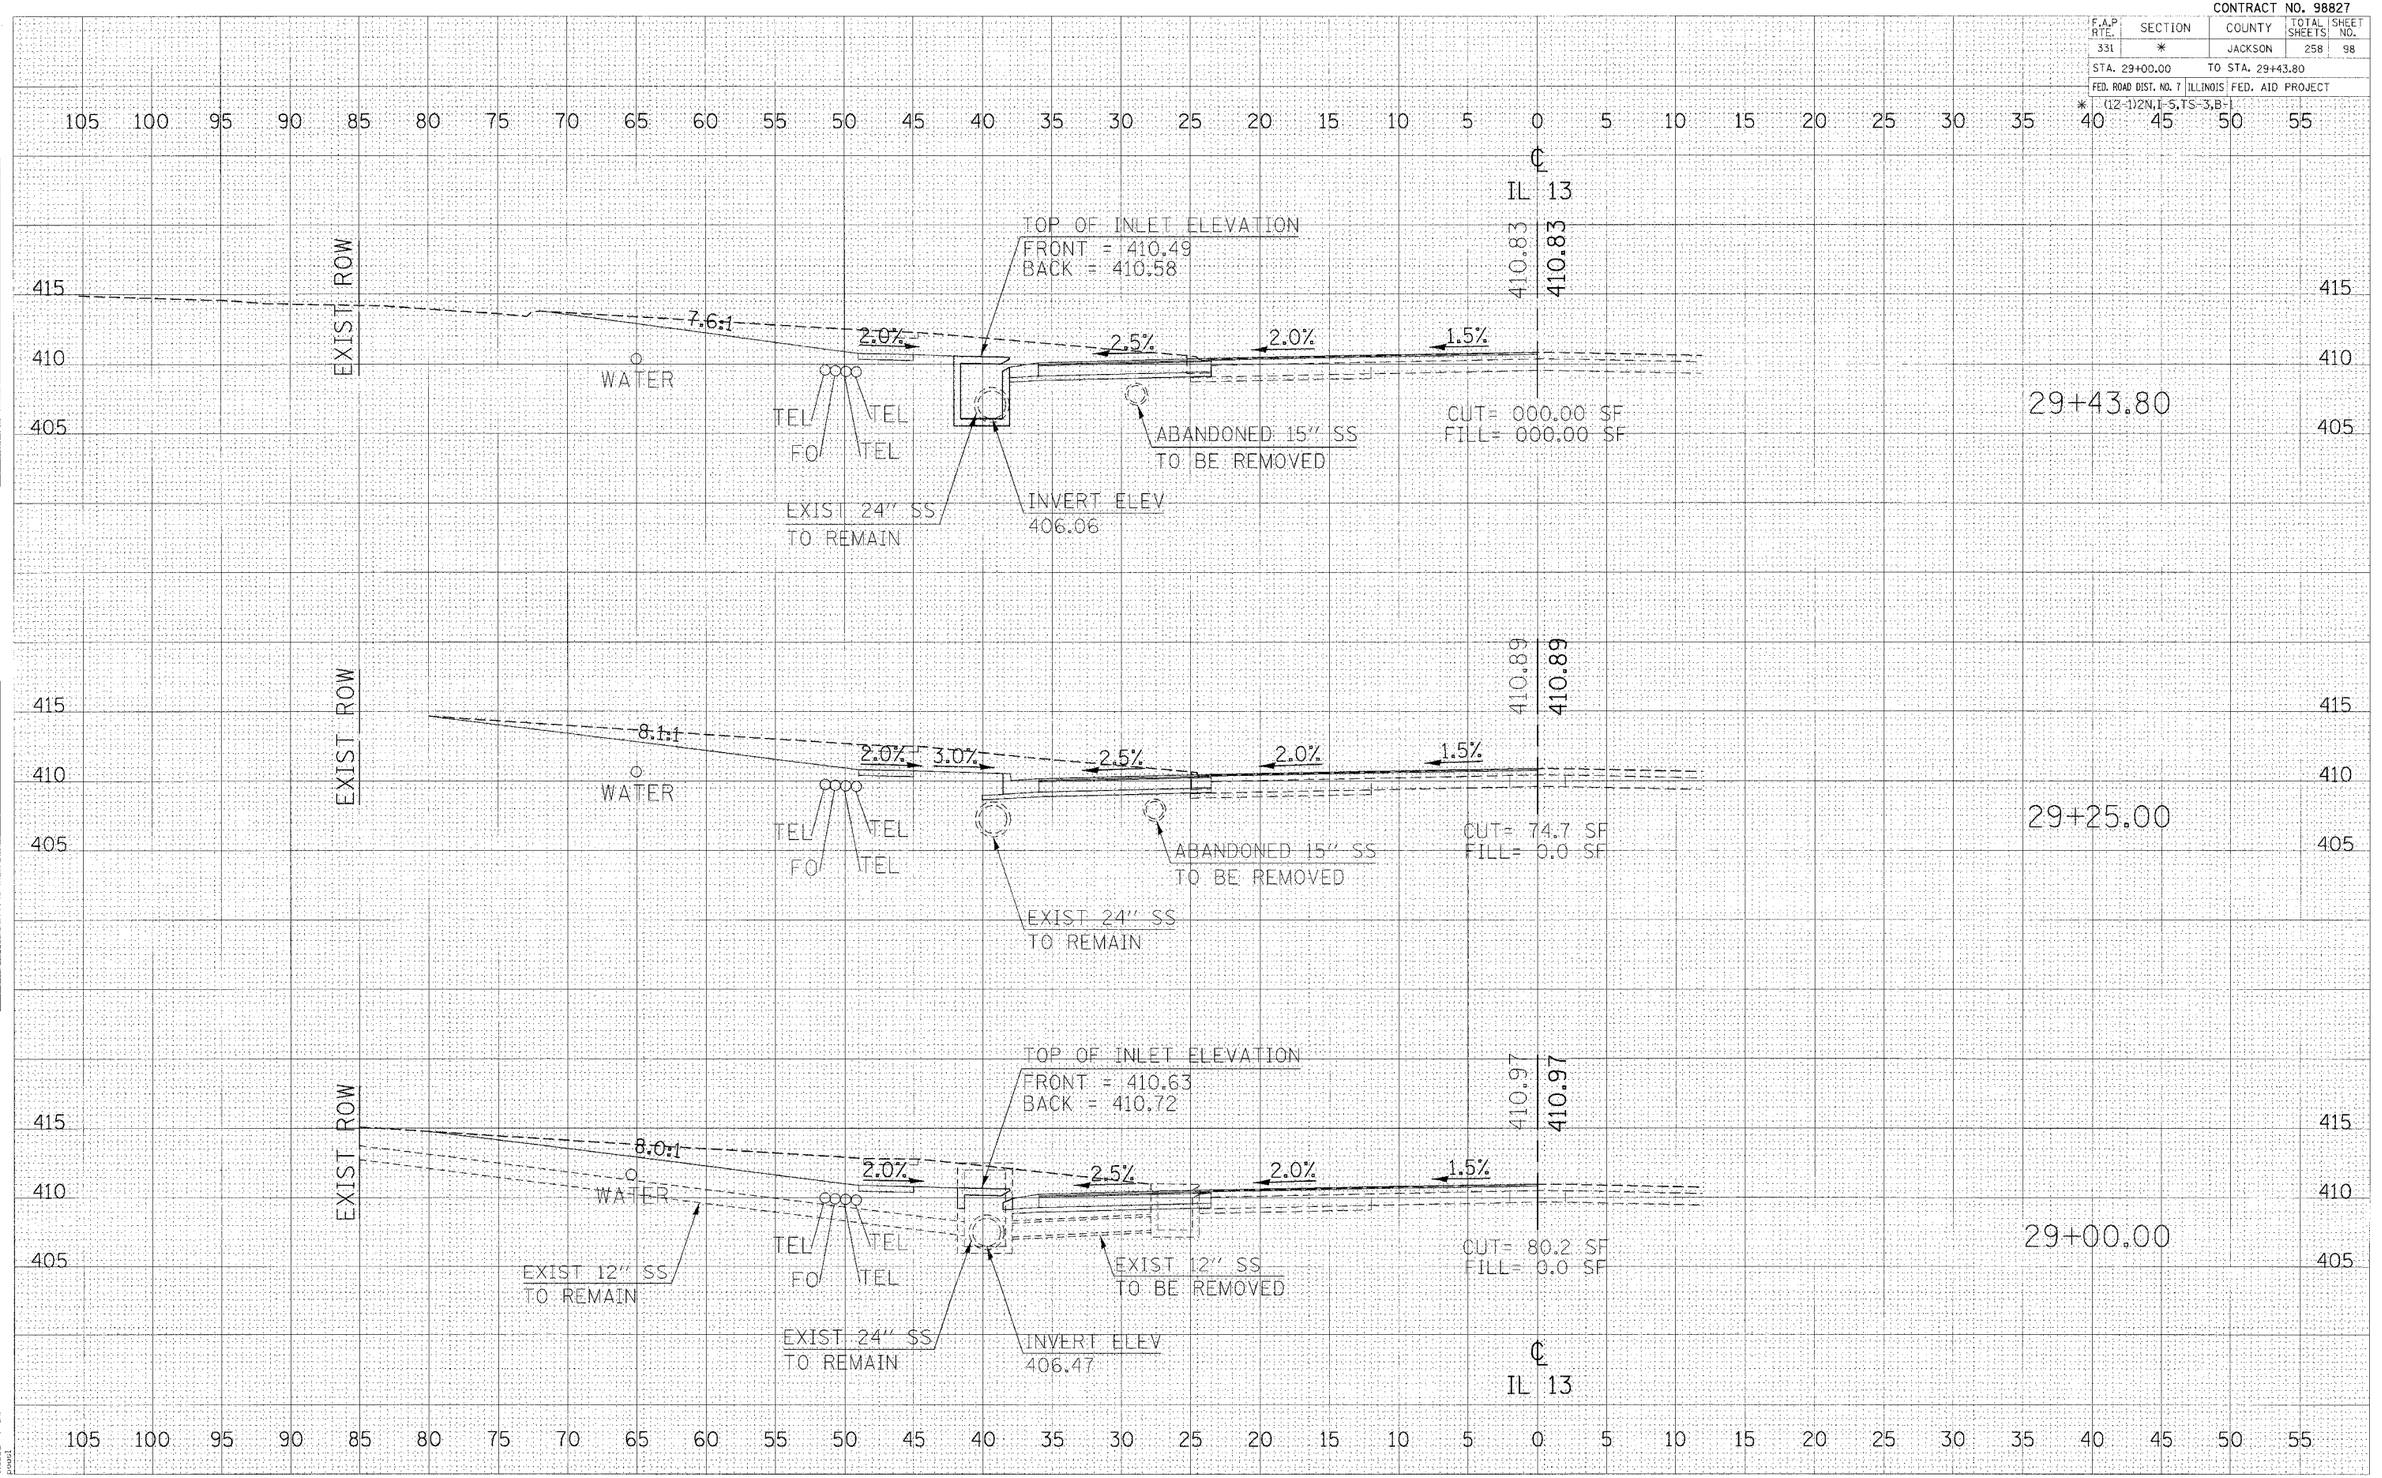

FINAL SURVEY — DATE — BY — SURVEYED — PLOTTED — PROJECT — AREAS — AREAS CHECKED — NOTE BOOK — NO.

ORIGINAL SURVEY — DATE — BY — SURVEYED — PLOTTED — PROJECT — AREAS — AREAS CHECKED — NOTE BOOK — NO.

2/15/2005
c:\projects\p9044403\xsht13.dgn
5.00000 ' / IN.
ground

CROSS SECTIONS – IL 13