CONTRACT NO. 98827

F.A.P RTE.	SECTION	COUNTY	TOTAL SHEETS	SHEET NO.
331	*	JACKSON	258	123

STA. 48+99.19 TO STA. 49+24.31

FED. ROAD DIST. NO. 7 | ILLINOIS | FED. AID PROJECT

*(12-1)2N,I-5,TS-3,B-1

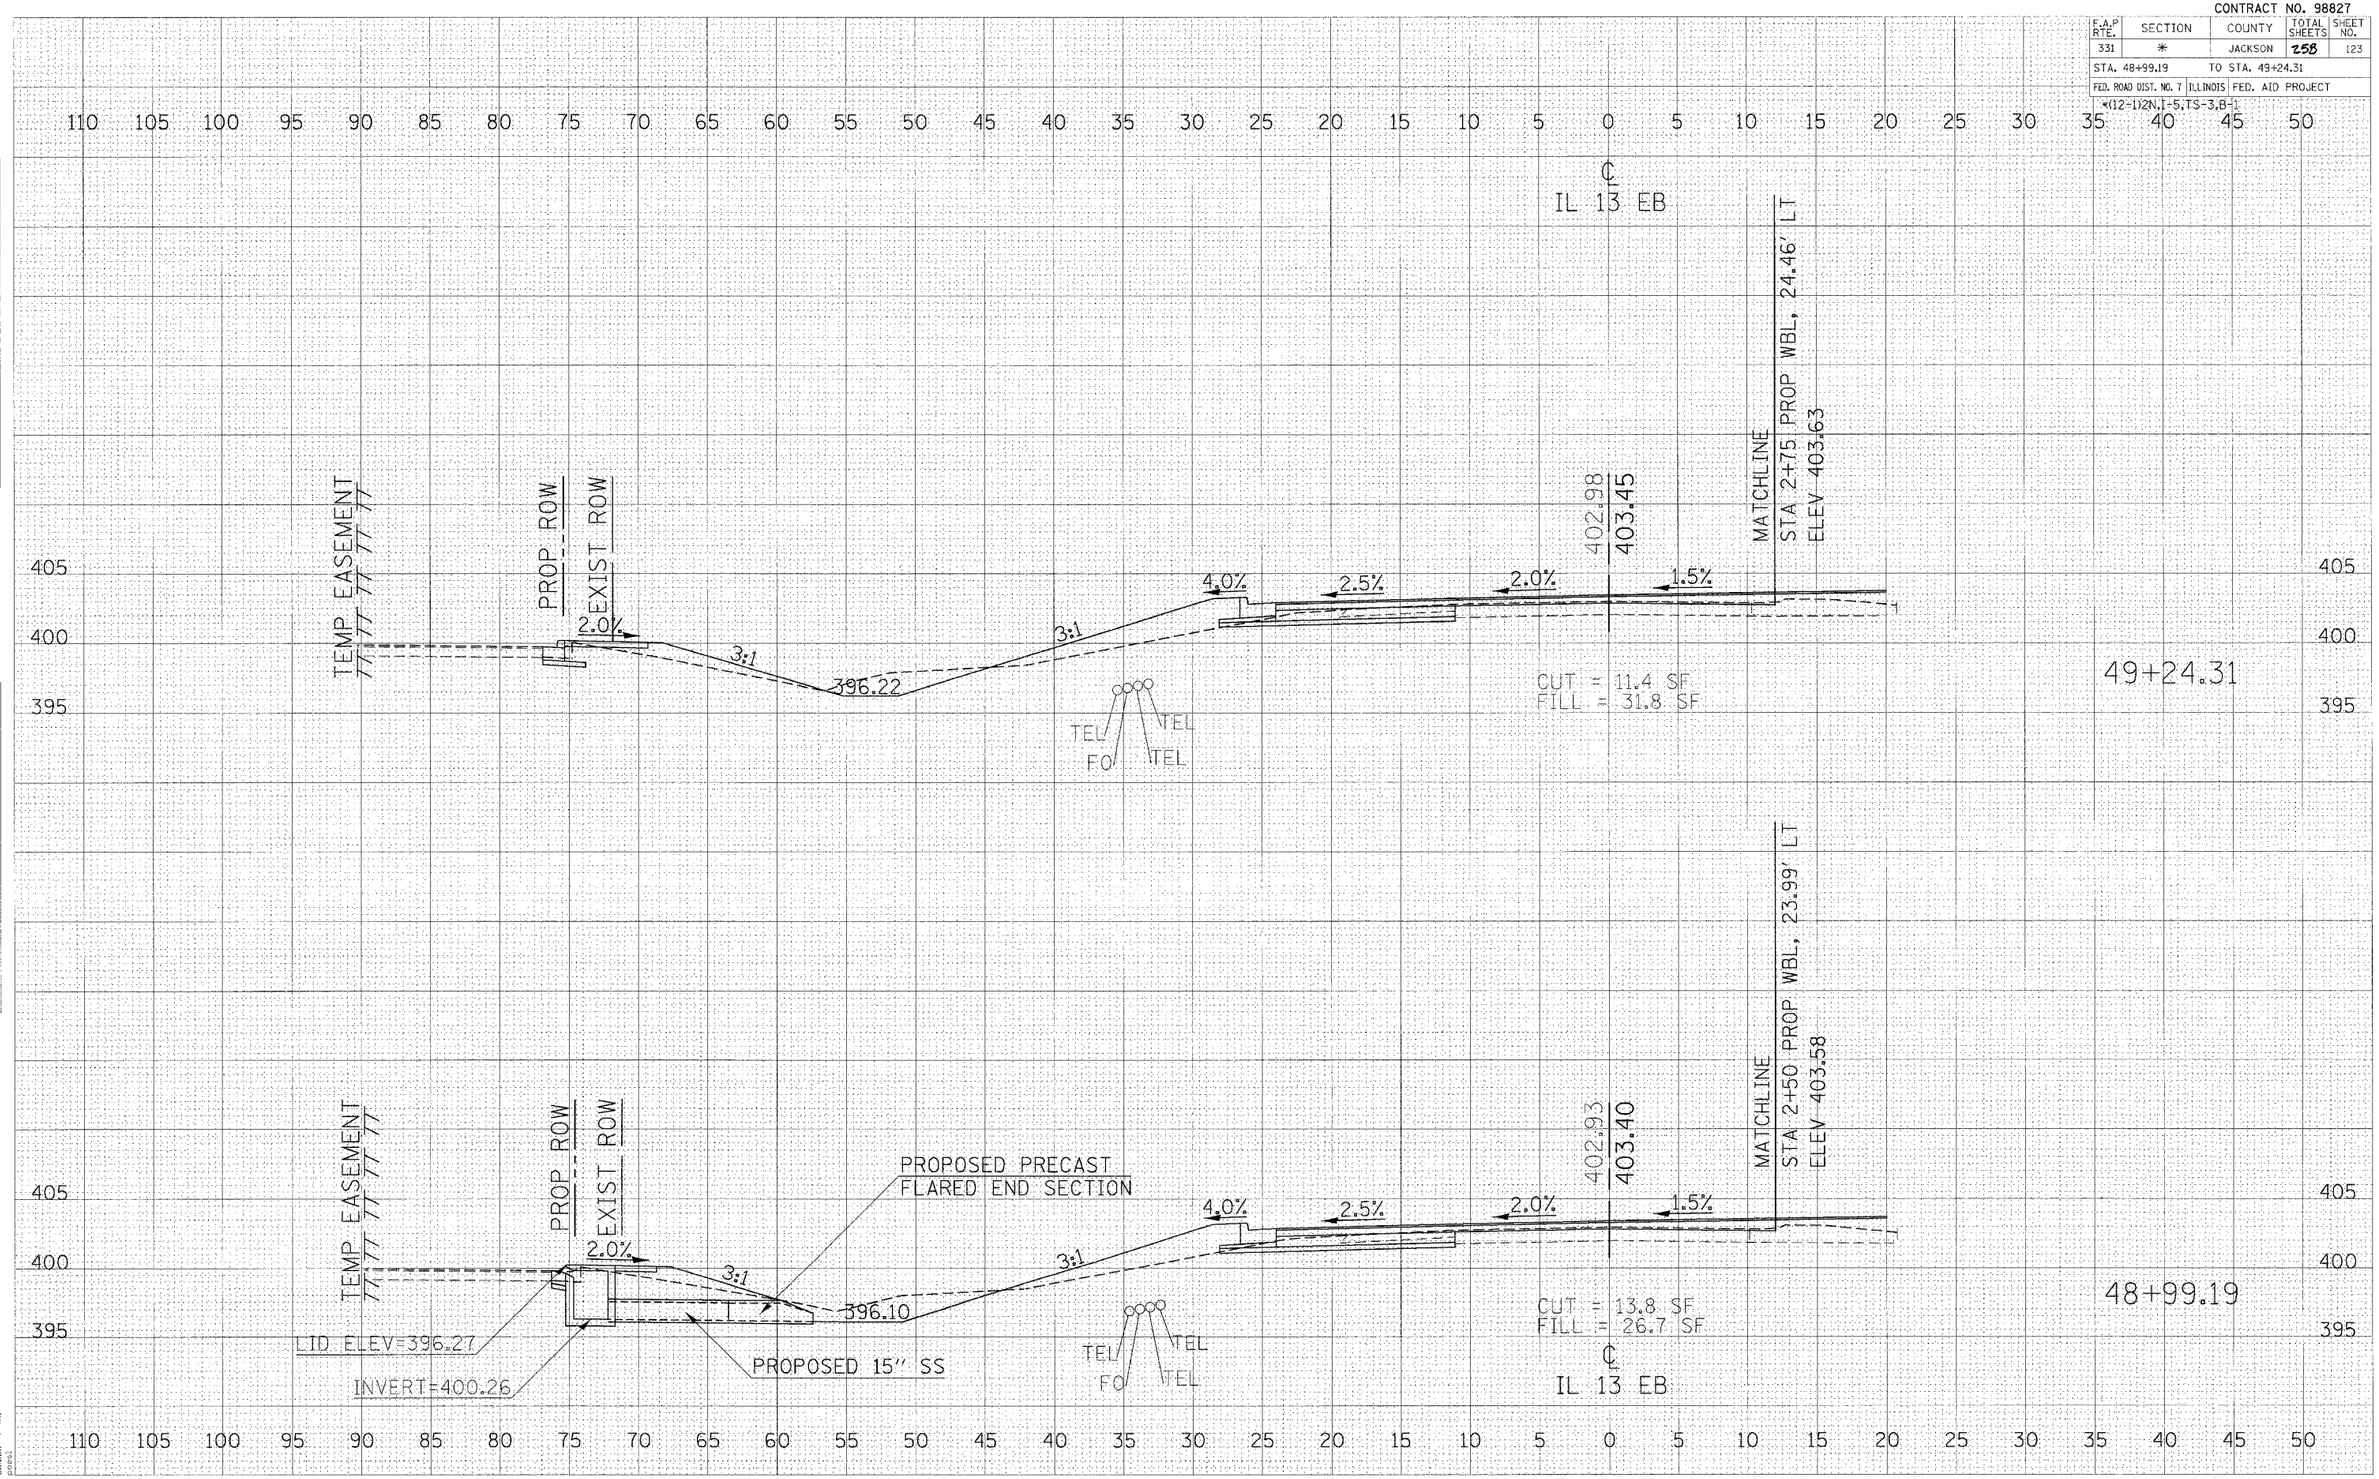

CROSS SECTIONS – IL 13