CONTRACT NO. 98827

F.A.P RTE.	SECTION	COUNTY	TOTAL SHEETS	SHEET NO.
331	*	JACKSON	258	124
STA. 49+49.43		TO STA. 49+74.55		
FED. ROAD DIST. NO. 7	ILLINOIS	FED. AID PROJECT		

*(12-1)2N,I-5,TS-3,B-1

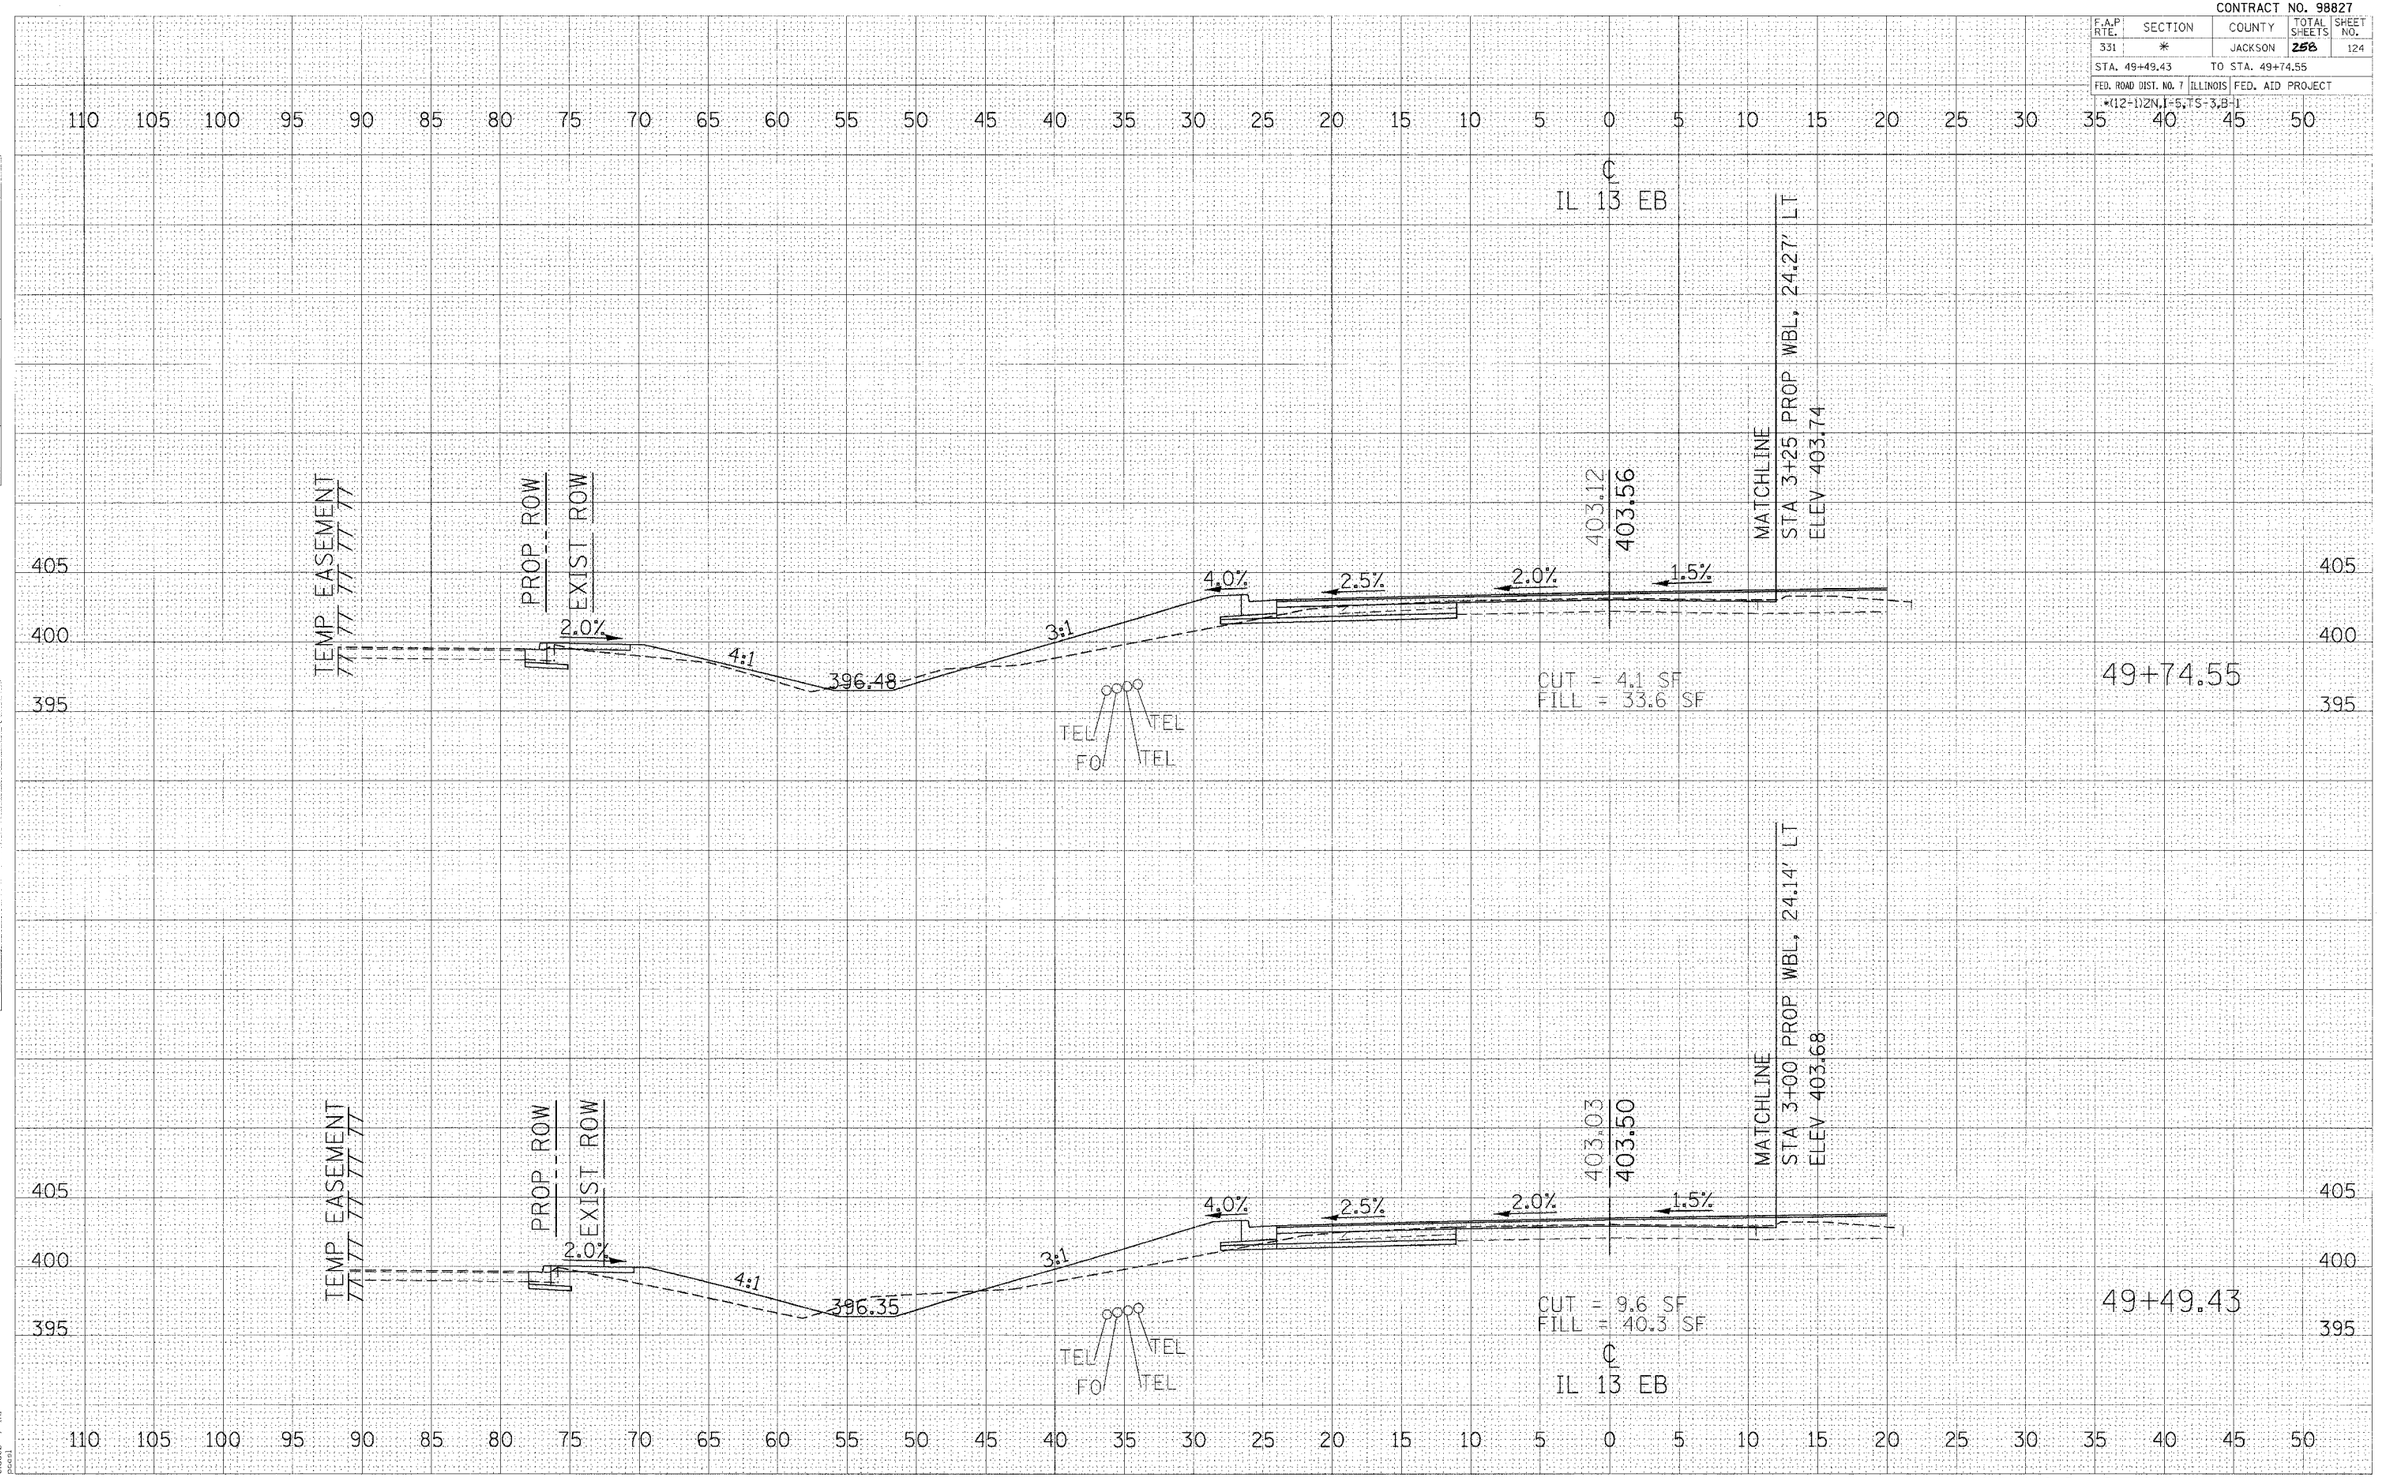

CROSS SECTIONS – IL 13