CONTRACT NO. 98827

F.A.P RTE.	SECTION	COUNTY	TOTAL SHEETS	SHEET NO.
331	*	JACKSON	258	125
STA. 49+99.68		TO STA. 50+24.80		
FED. ROAD DIST. NO. 7	ILLINOIS	FED. AID PROJECT		

*(12-1)ZN, I-5, TS-3.8-L

FINAL SURVEY	SURVEYED	BY
NOTE BOOK	PLOTTED	DATE
NO.	TEMPLATE AREAS	
	AREAS CHECKED	

ORIGINAL SURVEY	SURVEYED	BY
NOTE BOOK	PLOTTED	DATE
NO.	TEMPLATE AREAS	
	AREAS CHECKED	

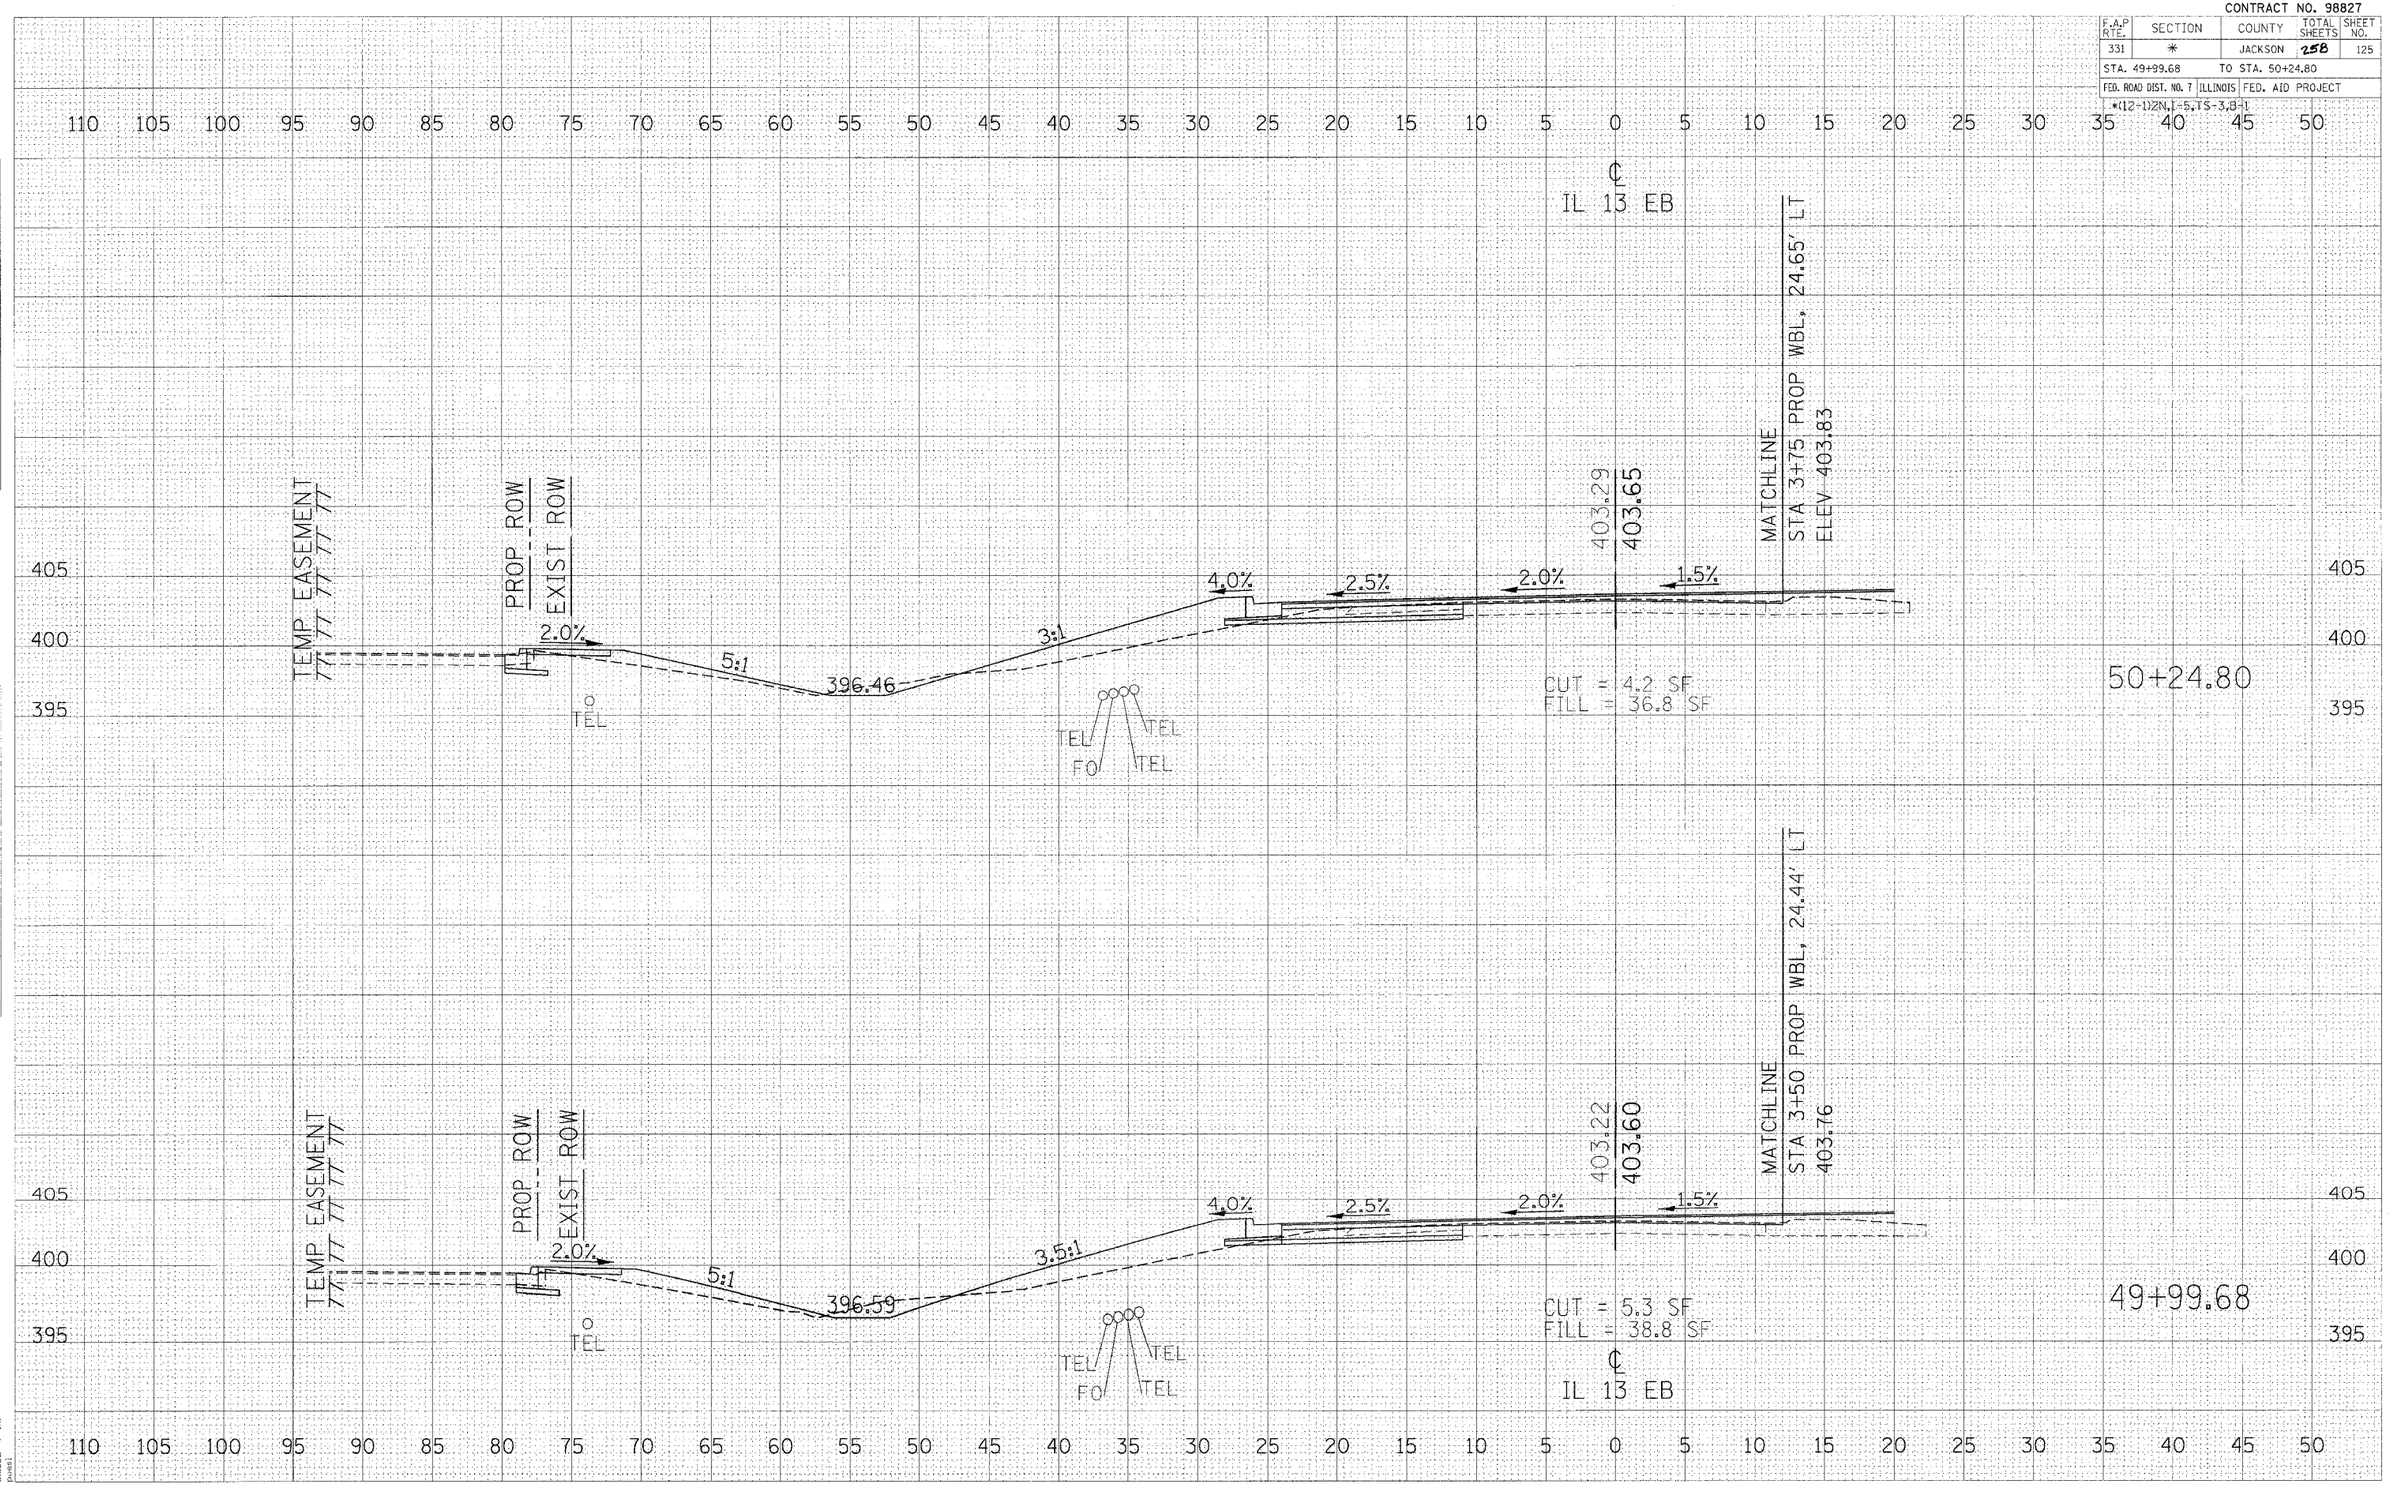

2/15/2006
c:\projects\s98140\xsheets.dgn
5.02000 / IN.
dwood

CROSS SECTIONS – IL 13