CONTRACT NO. 98827

| F.A.P RTE. | SECTION | COUNTY | TOTAL SHEETS | SHEET NO. |
|---|---|---|---|---|
| 331 | * | JACKSON | 258 | 132 |

STA. 53+27.22 TO STA. 53+52.32

FED. ROAD DIST. NO. 7 ILLINOIS FED. AID PROJECT

* (12-1)2N,I-5,TS-3,B-1

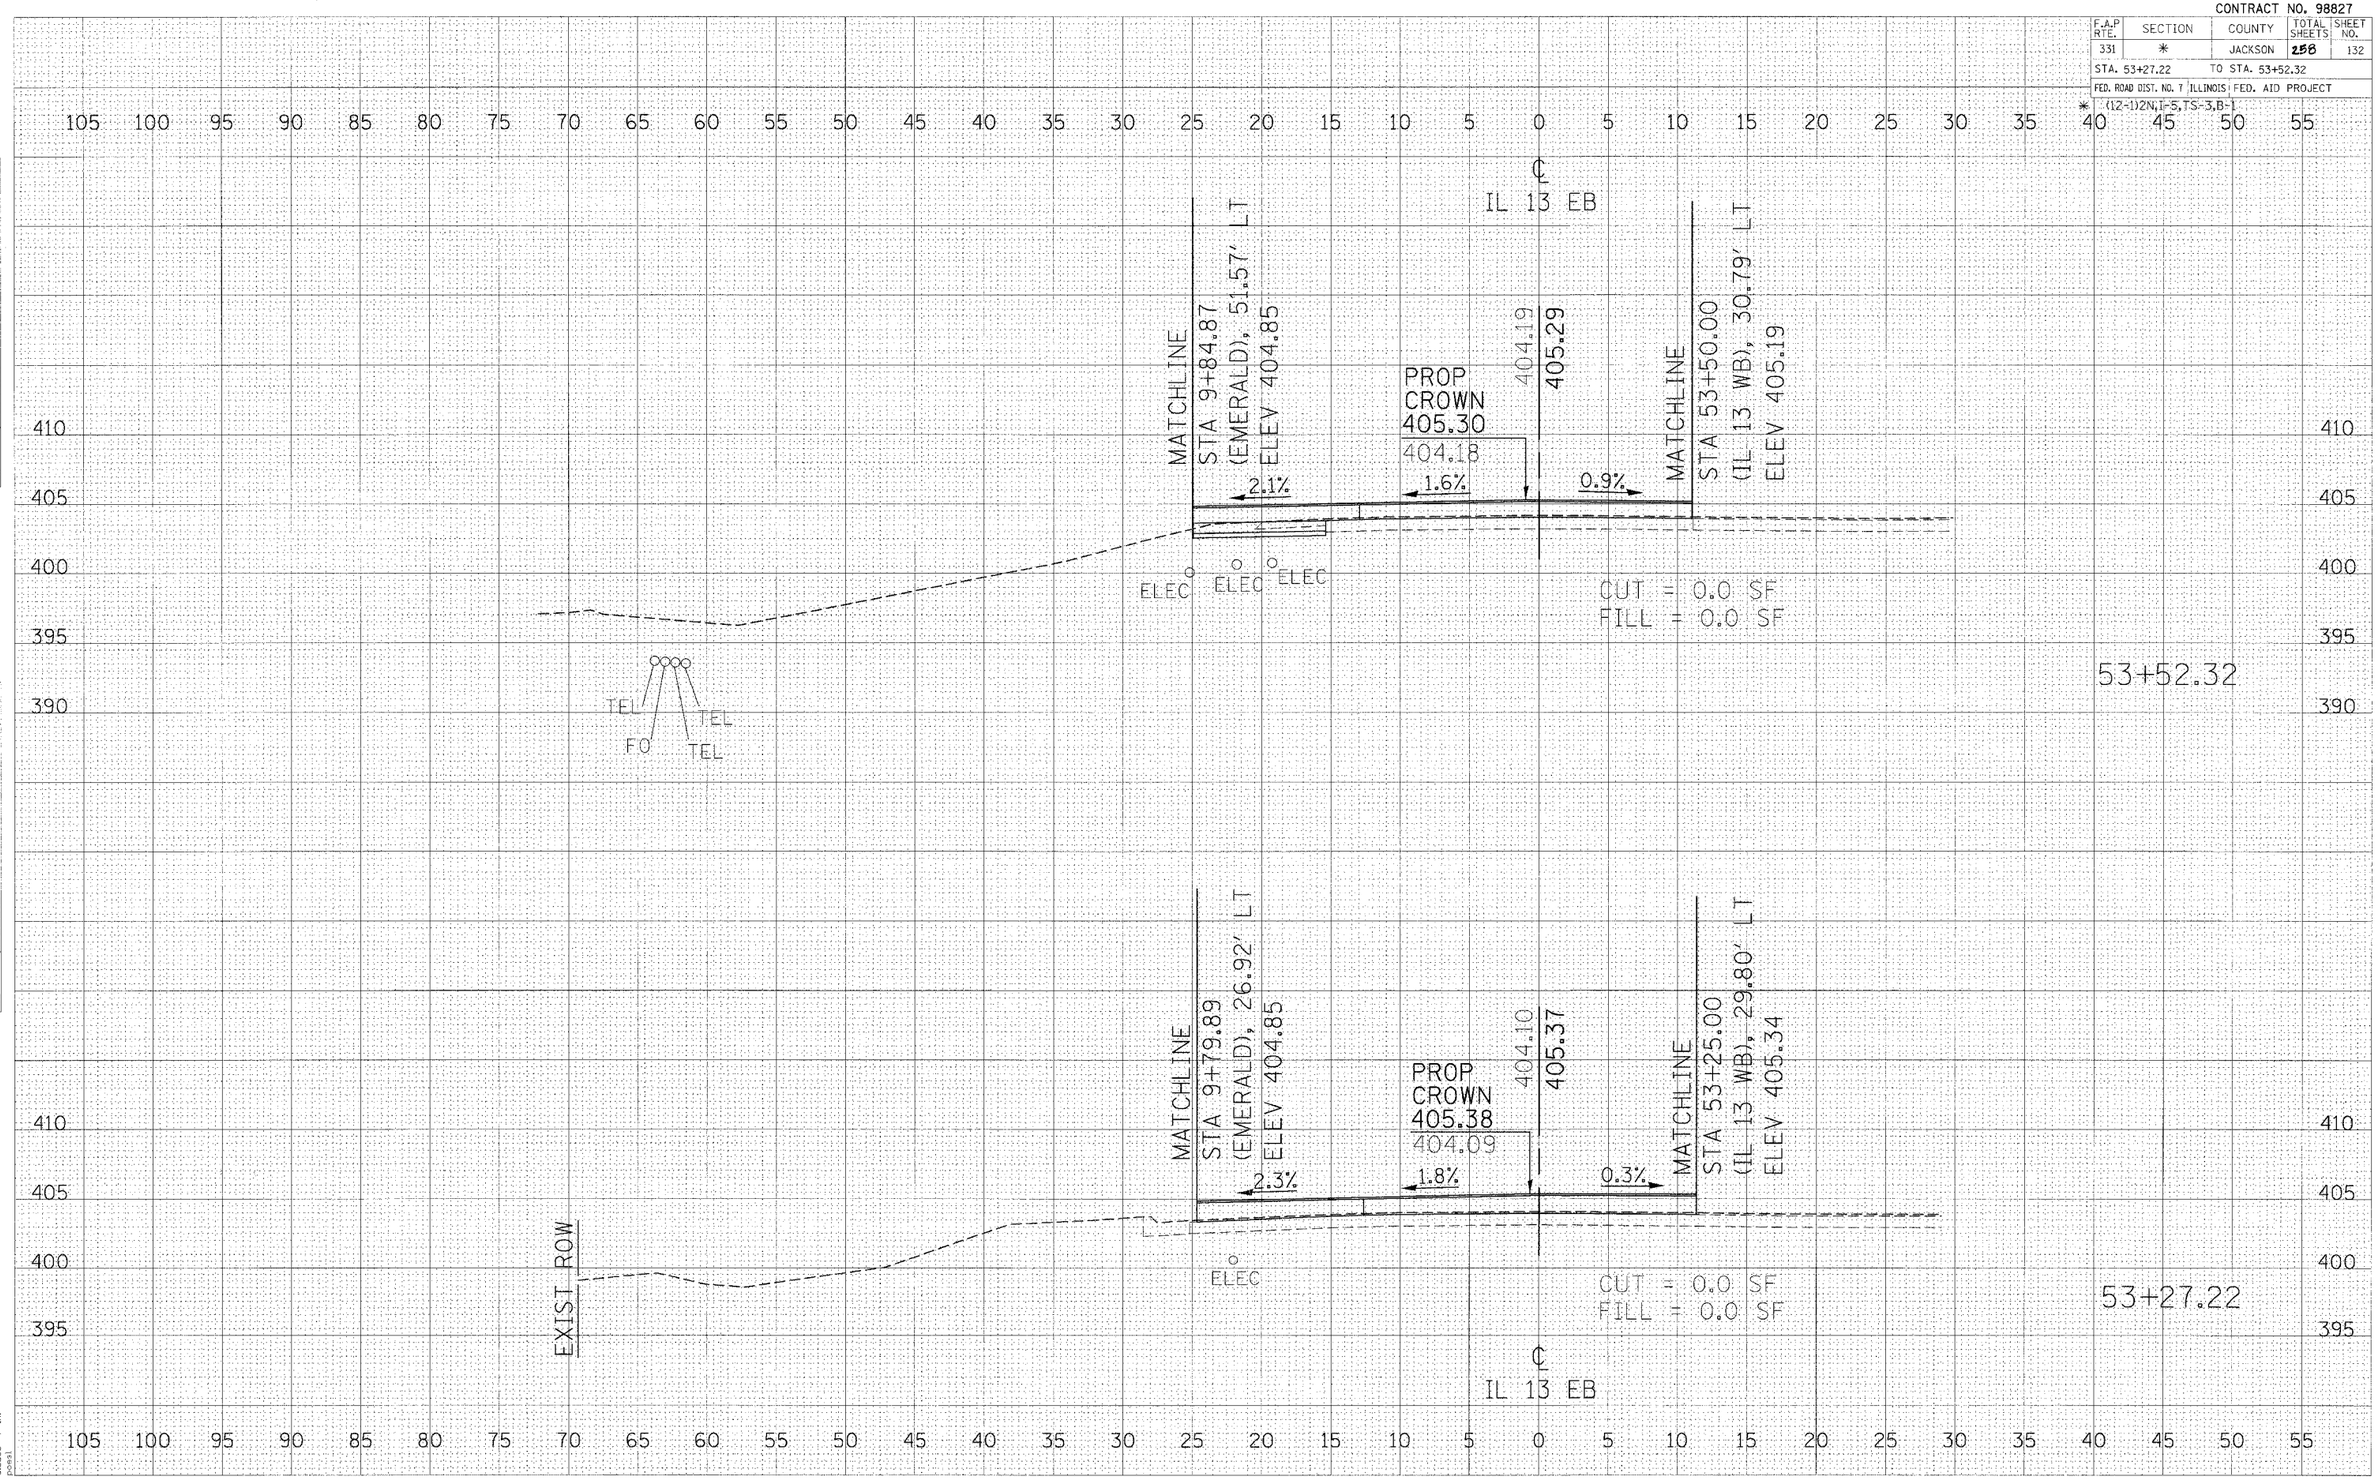


# CROSS SECTIONS – IL 13 EB