CONTRACT NO. 98827

F.A.P RTE.	SECTION	COUNTY	TOTAL SHEETS	SHEET NO.
331	*	JACKSON	258	148

STA. 62+58.32 TO STA. 63+08.74

FED. ROAD DIST. NO. 7 ILLINOIS FED. AID PROJECT

* (12-1)2N,I-5,TS-3,B-1

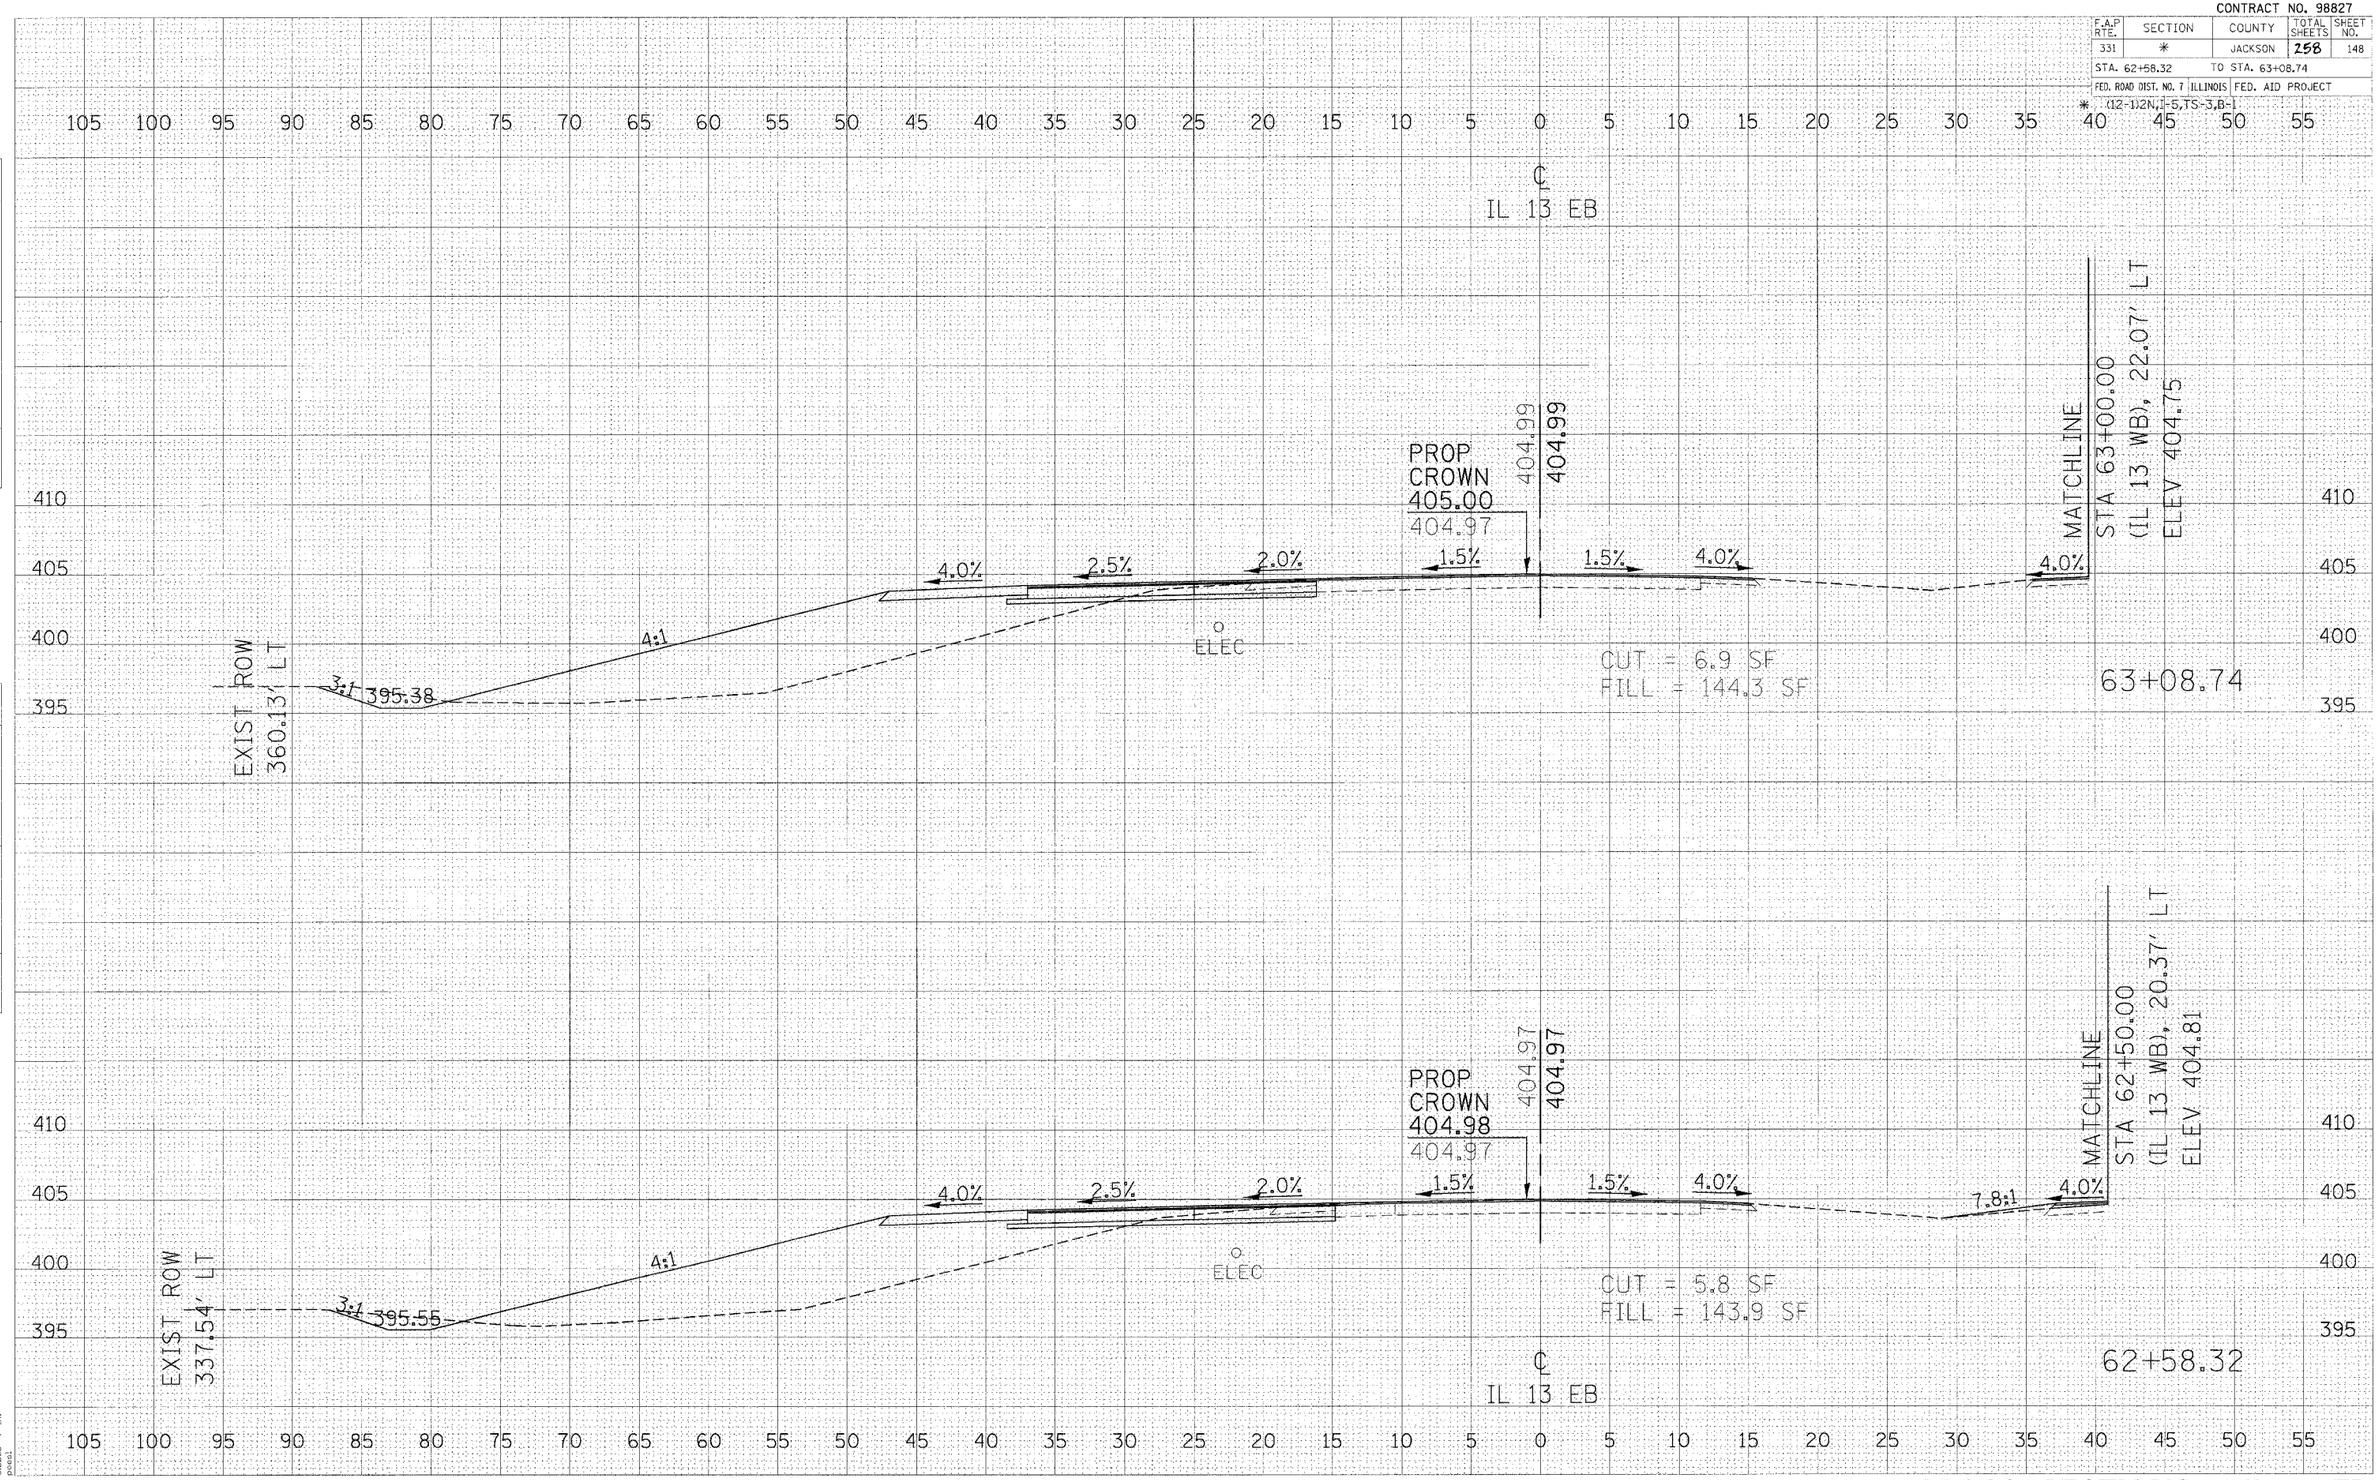

CROSS SECTIONS – IL 13 EB