CONTRACT NO. 98827

F.A.P RTE.	SECTION	COUNTY	TOTAL SHEETS	SHEET NO.
331	*	JACKSON	258	149

STA. 63+59.16 TO STA. 64+09.56

FED. ROAD DIST. NO. 7 | ILLINOIS | FED. AID PROJECT

* (12-1)2N, 1-5, 7S-3, 8-1

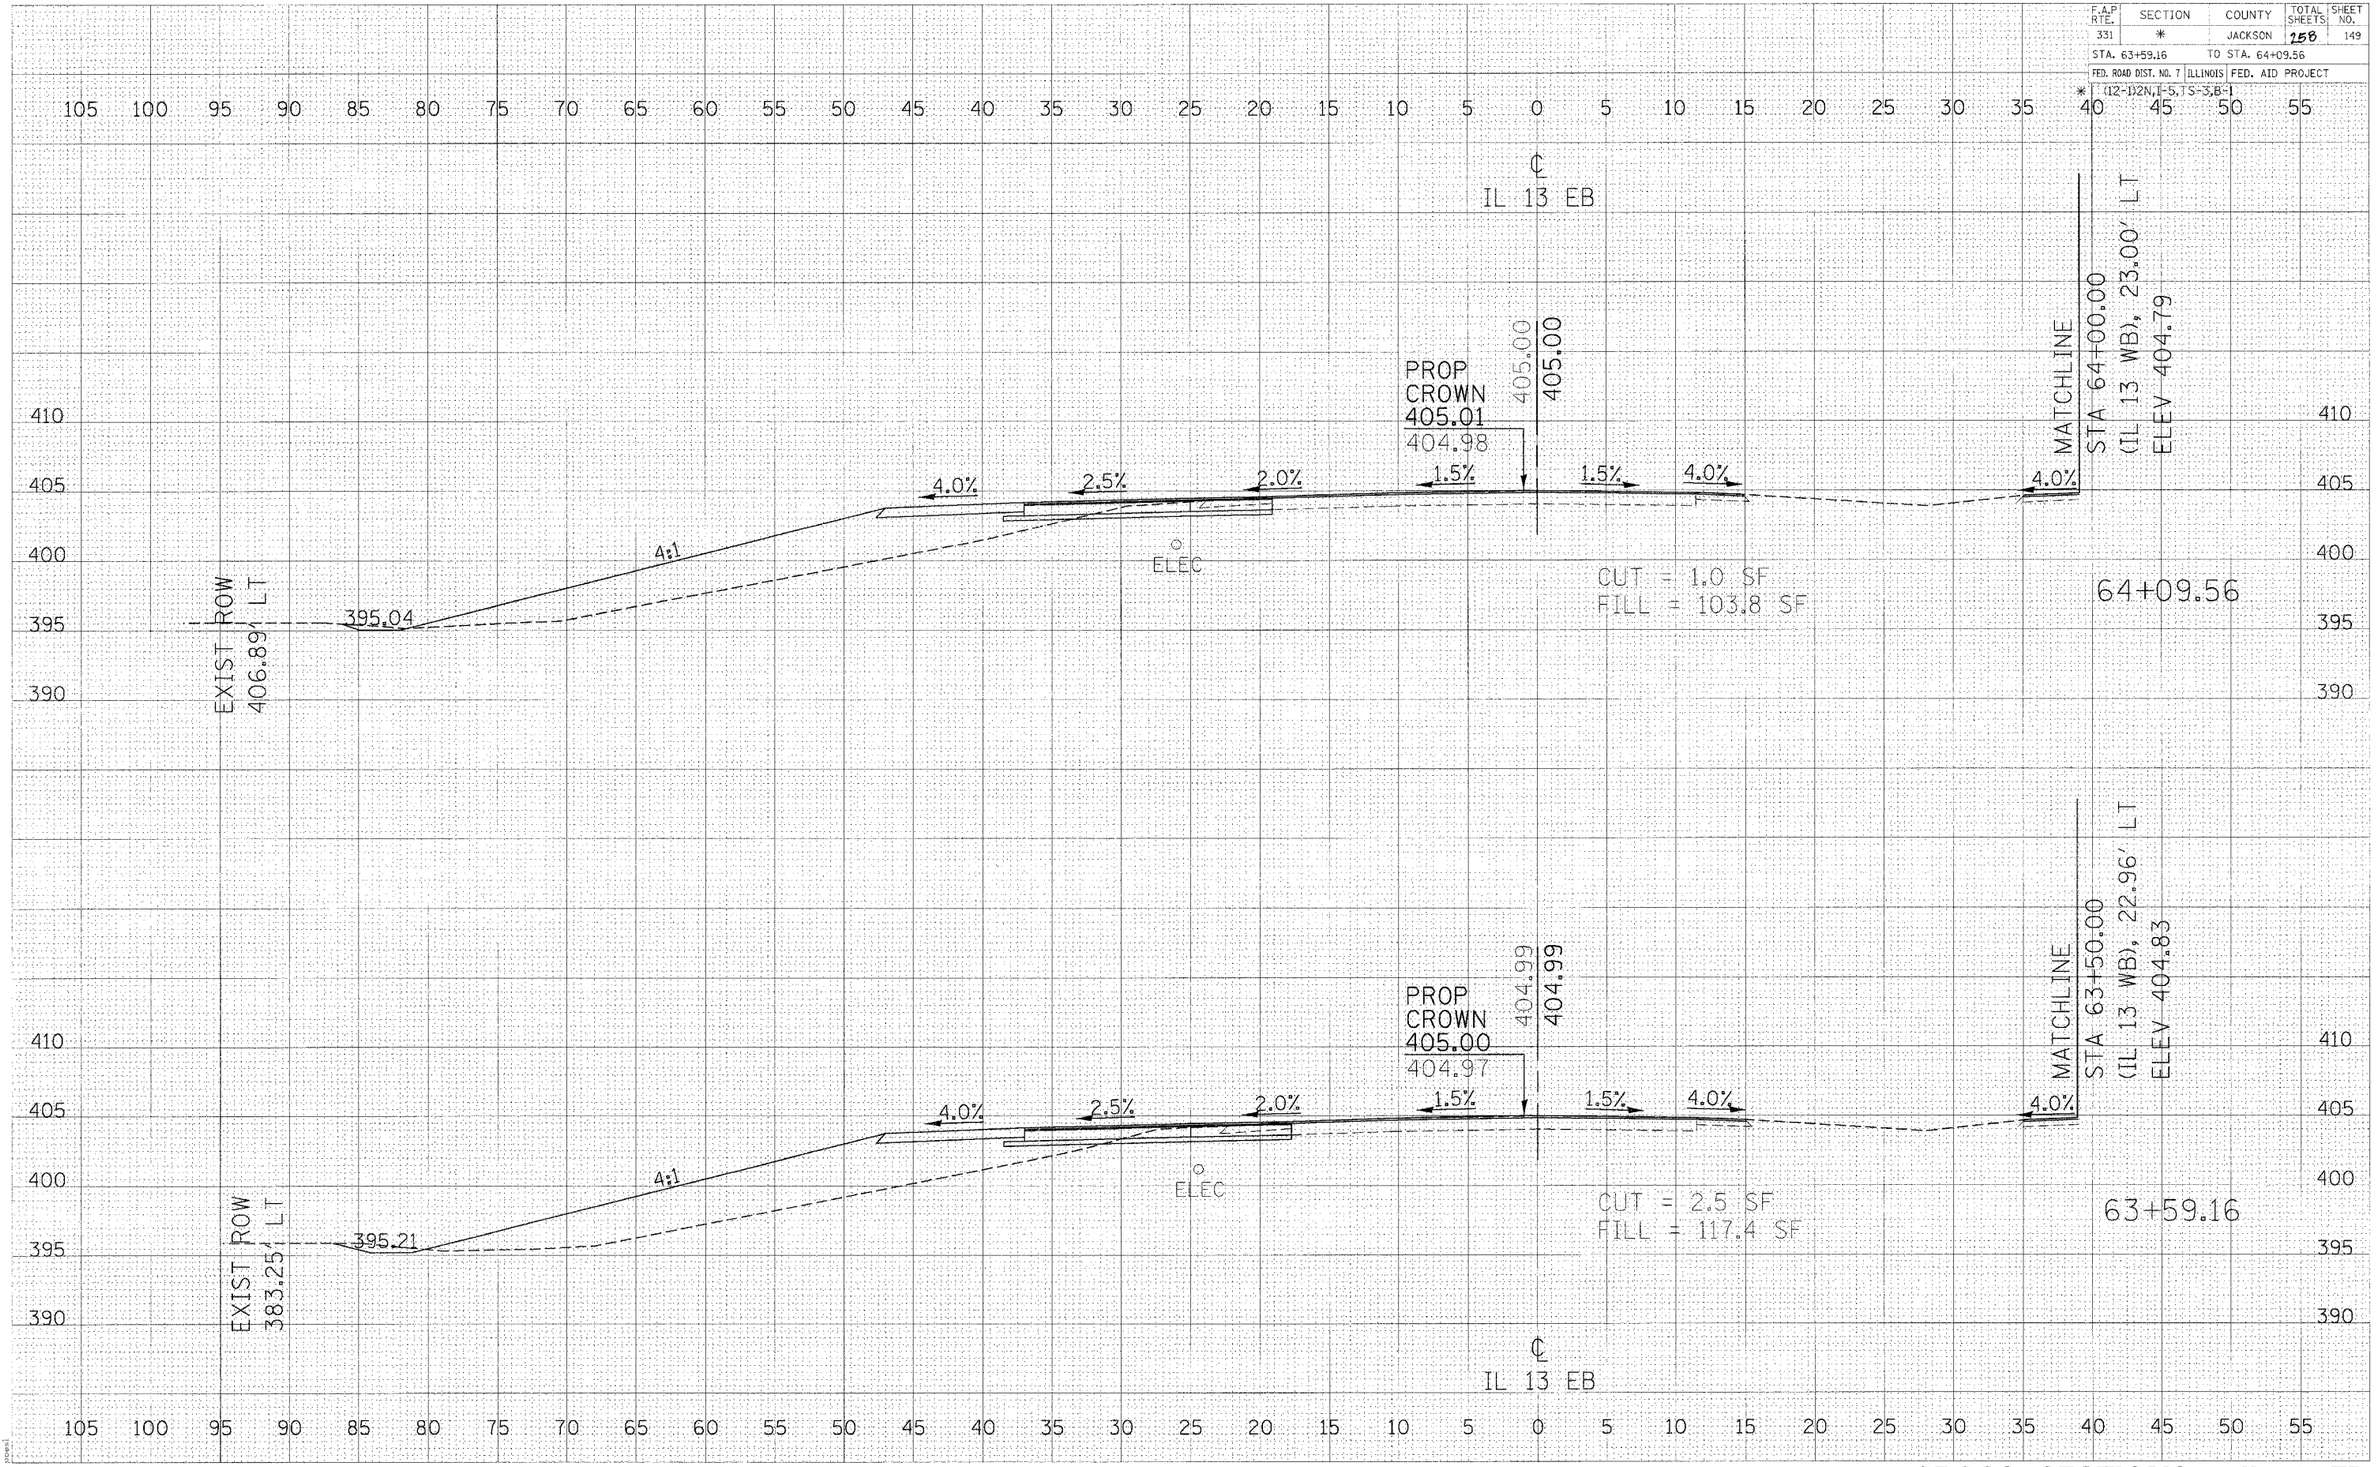

CROSS SECTIONS – IL 13 EB