CONTRACT NO. 98827

F.A.P RTE.	SECTION	COUNTY	TOTAL SHEETS	SHEET NO.
331	*	JACKSON	258	153

STA. 67+28.52 TO STA. 67+53.74

FED. ROAD DIST. NO. 7 | ILLINOIS | FED. AID PROJECT

*(12-1)2N,I-5,TS-3,B-1,B-1A

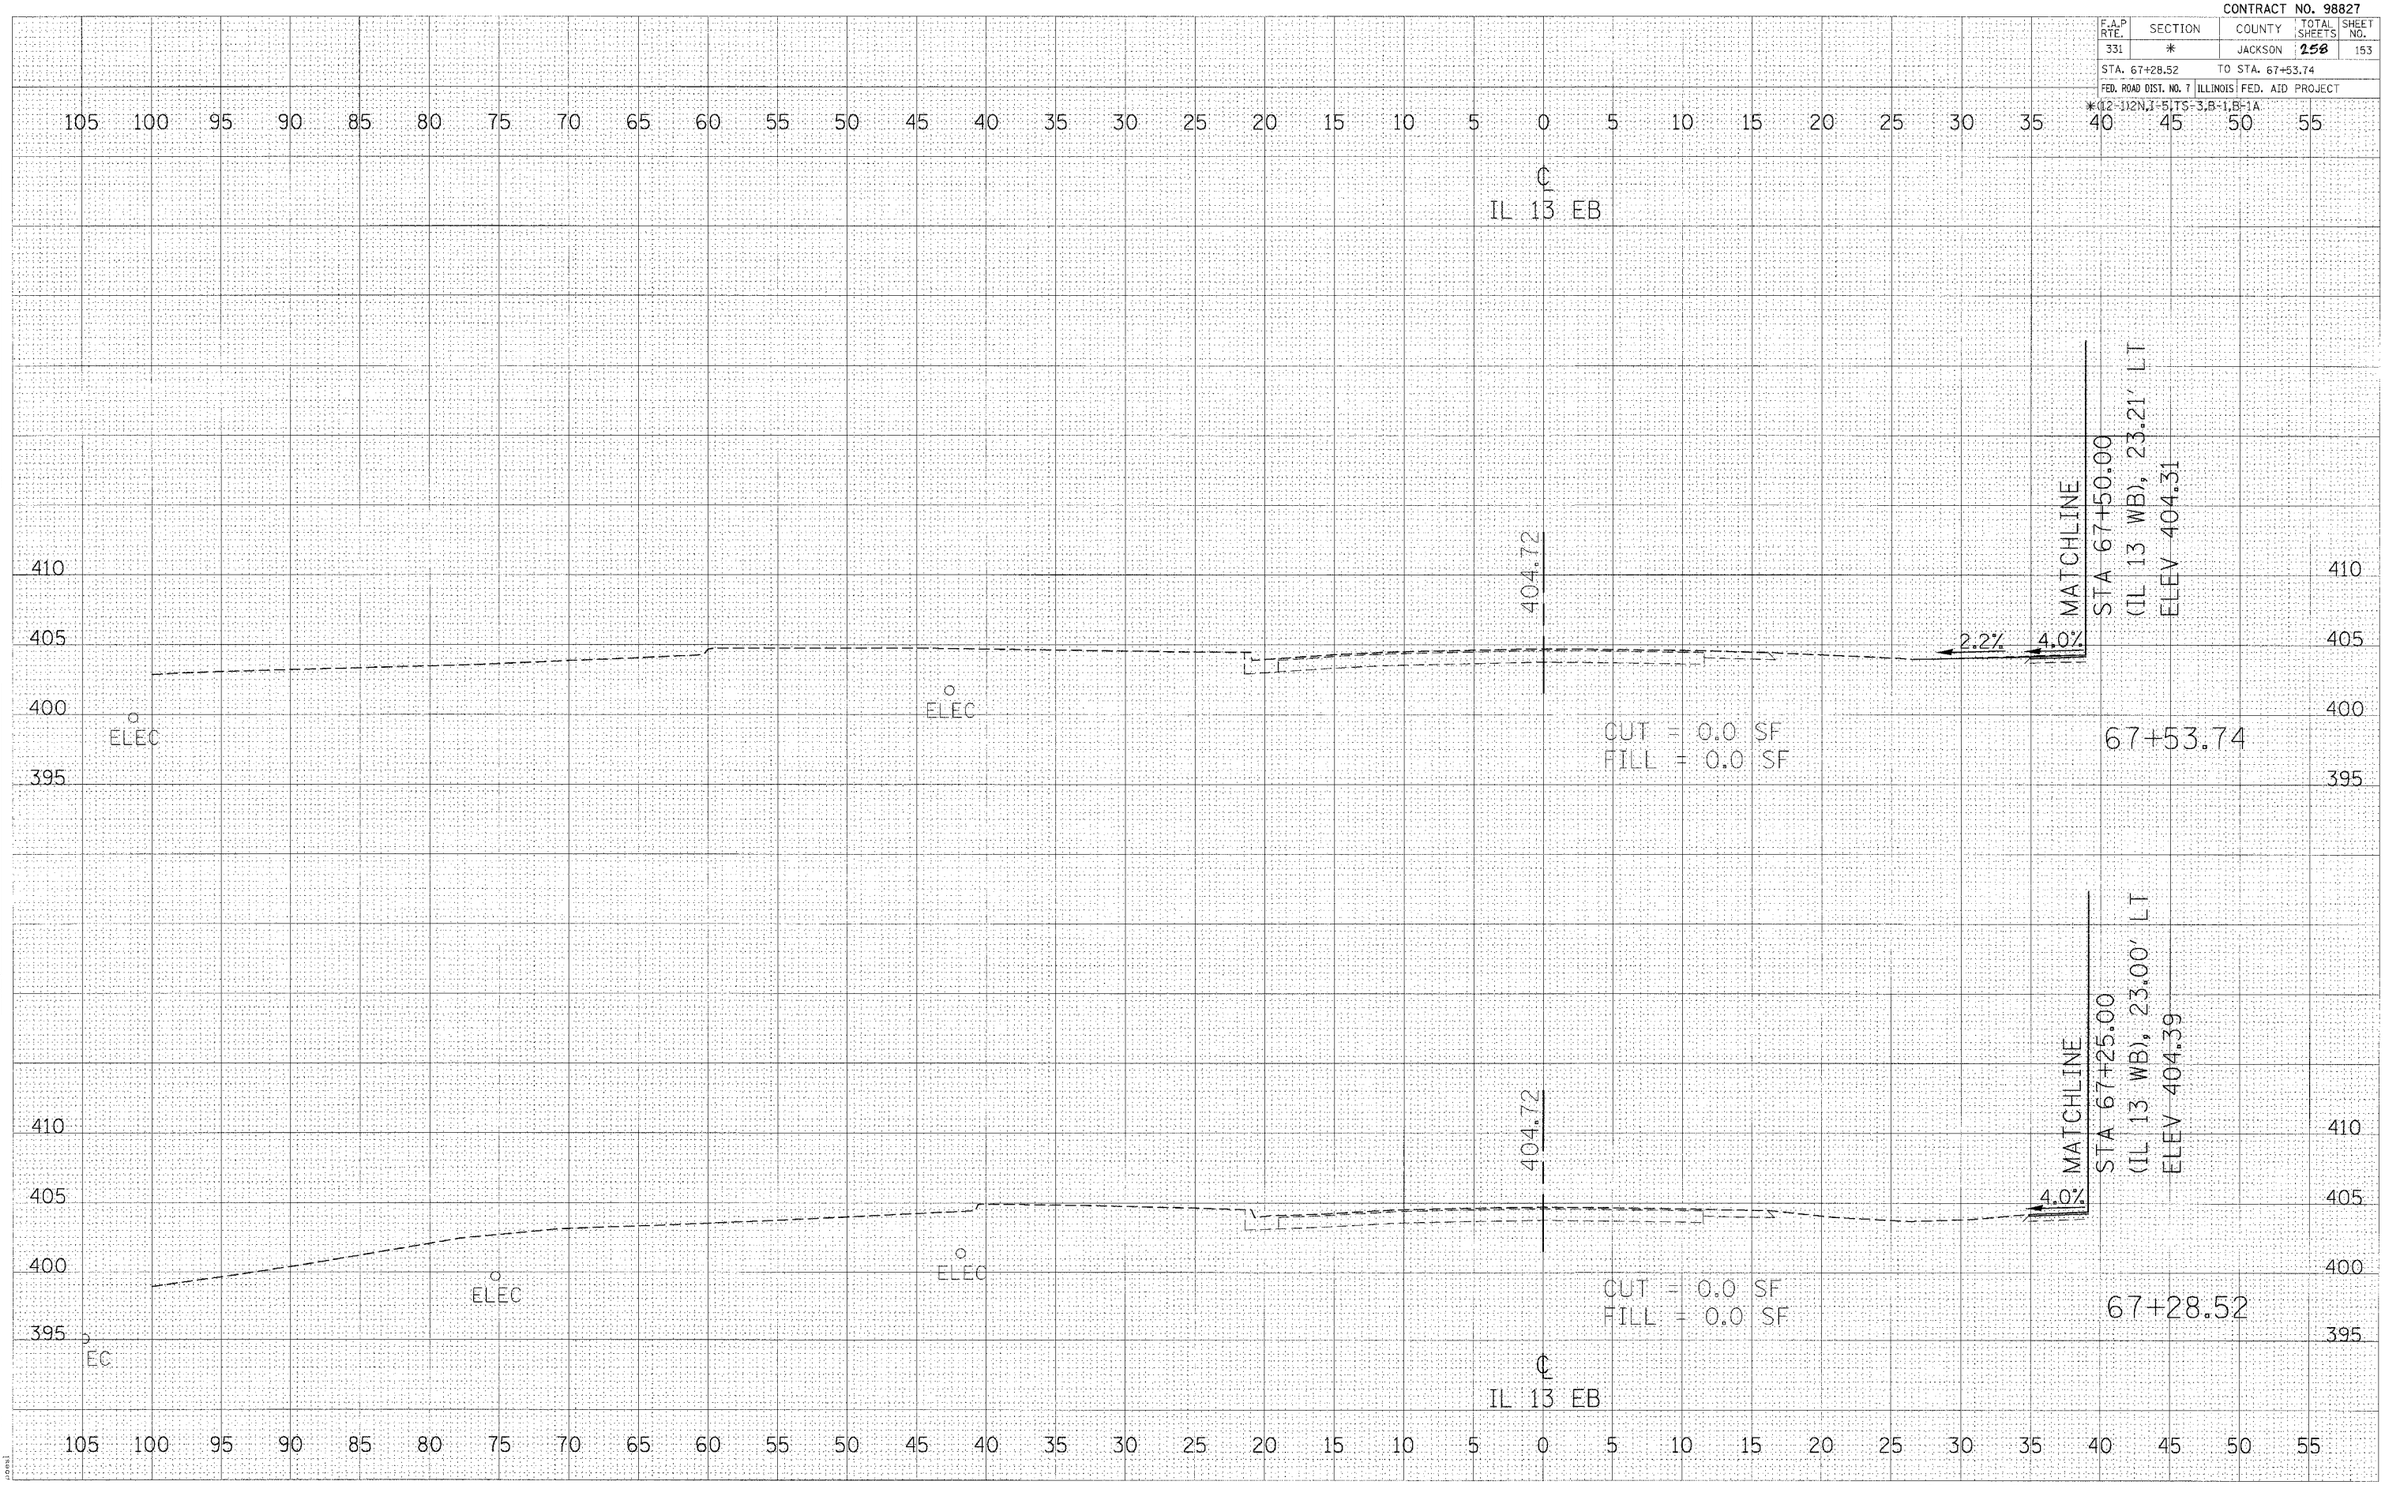

FINAL SURVEY | NOTE BOOK NO. | SURVEYED | PLOTTED | TEMPLATE | AREAS | AREAS CHECKED | BY | DATE

ORIGINAL SURVEY | NOTE BOOK NO. | SURVEYED | PLOTTED | TEMPLATE | AREAS | AREAS CHECKED | BY | DATE

2/15/2006
c:\projects\d9d4d39\xshtpaeb.dgn
5.00000 / IN.
pmeal

CROSS SECTIONS – IL 13 EB