CONTRACT NO. 98827

F.A.P RTE.	SECTION	COUNTY	TOTAL SHEETS	SHEET NO.
331	*	JACKSON	258	154
STA. 67+78.96		TO STA. 68+04.19		
FED. ROAD DIST. NO. 7	ILLINOIS	FED. AID PROJECT		

*(12-1)12N,I-5,TS-3,B-1,B-1A

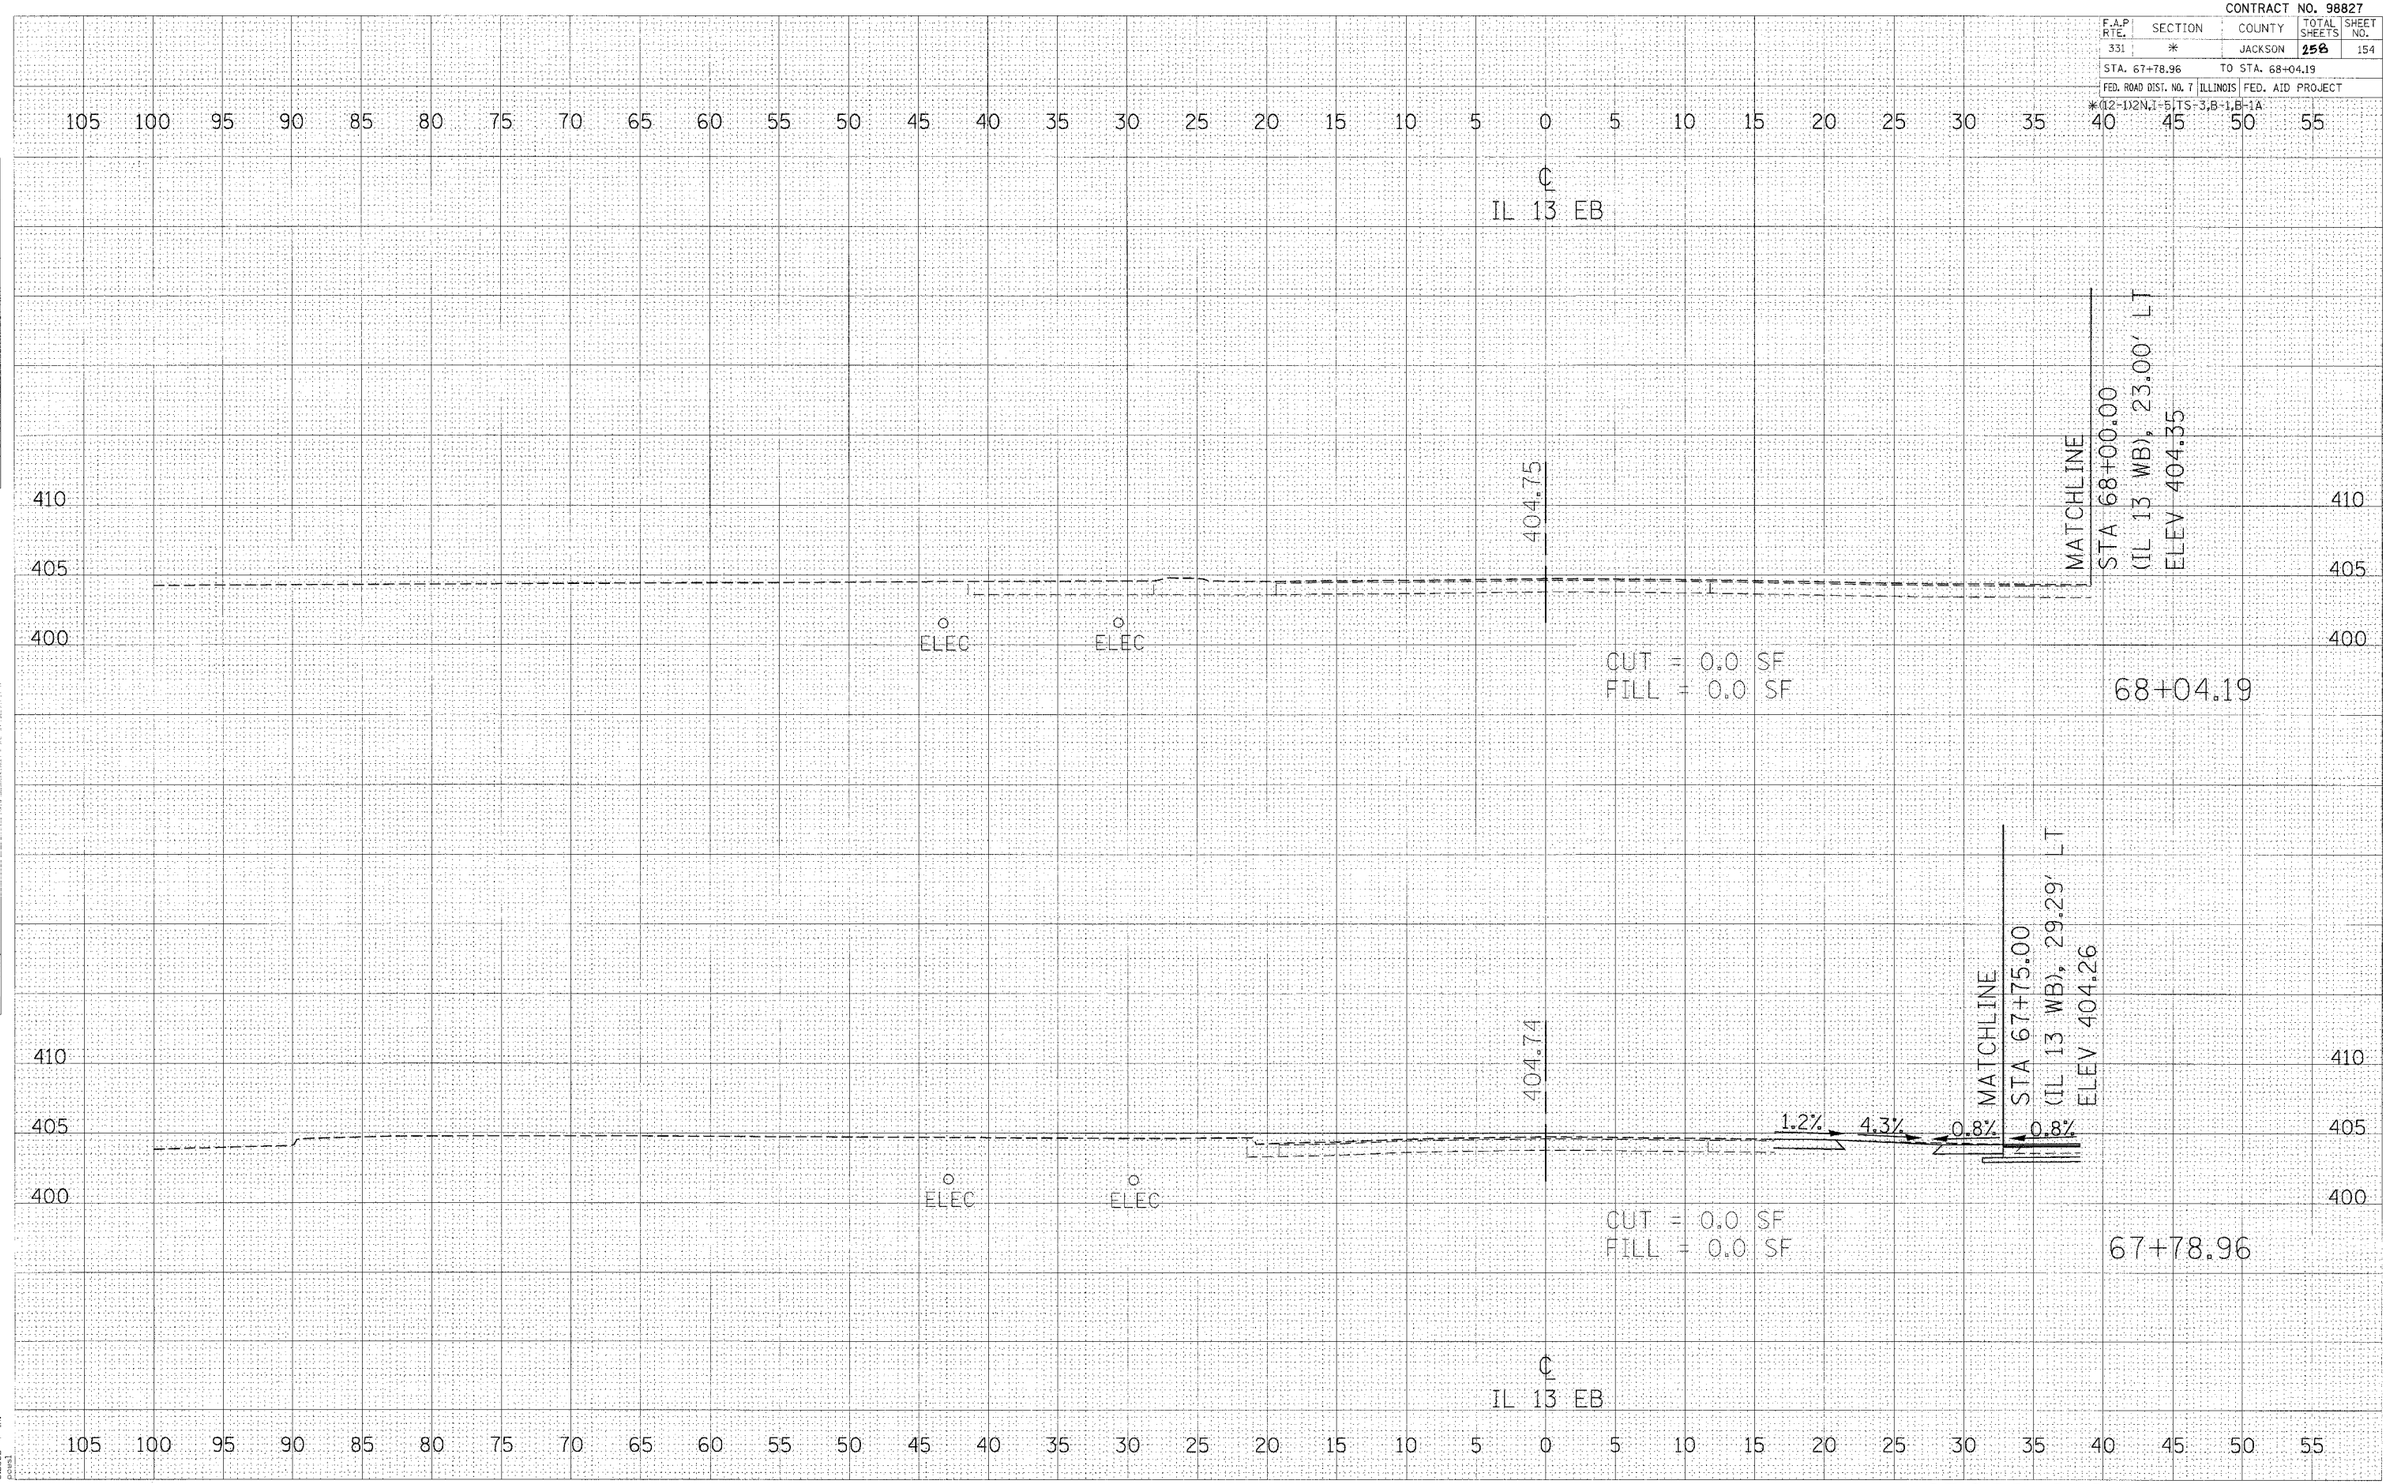

FINAL SURVEY — NOTE BOOK — NO. — SURVEYED — PLOTTED — TEMP ATT — AREAS — AREAS CHECKED — BY — DATE

ORIGINAL SURVEY — NOTE BOOK — NO. — SURVEYED — PLOTTED — TEMP ATT — AREAS — AREAS CHECKED — BY — DATE

2/15/2006
c:\projects\uf024403\xsh\parpeb.dgn
SJ8020 / IN
pmed

CROSS SECTIONS – IL 13 EB