CONTRACT NO. 98827

F.A.P RTE.	SECTION	COUNTY	TOTAL SHEETS	SHEET NO.
331	*	JACKSON	258	166
STA. 5+50.00		TO STA. 5+75.00		
FED. ROAD DIST. NO. 7	ILLINOIS	FED. AID PROJECT		

*(12-1)2N,I-5,TS-3,B-1,B-1A

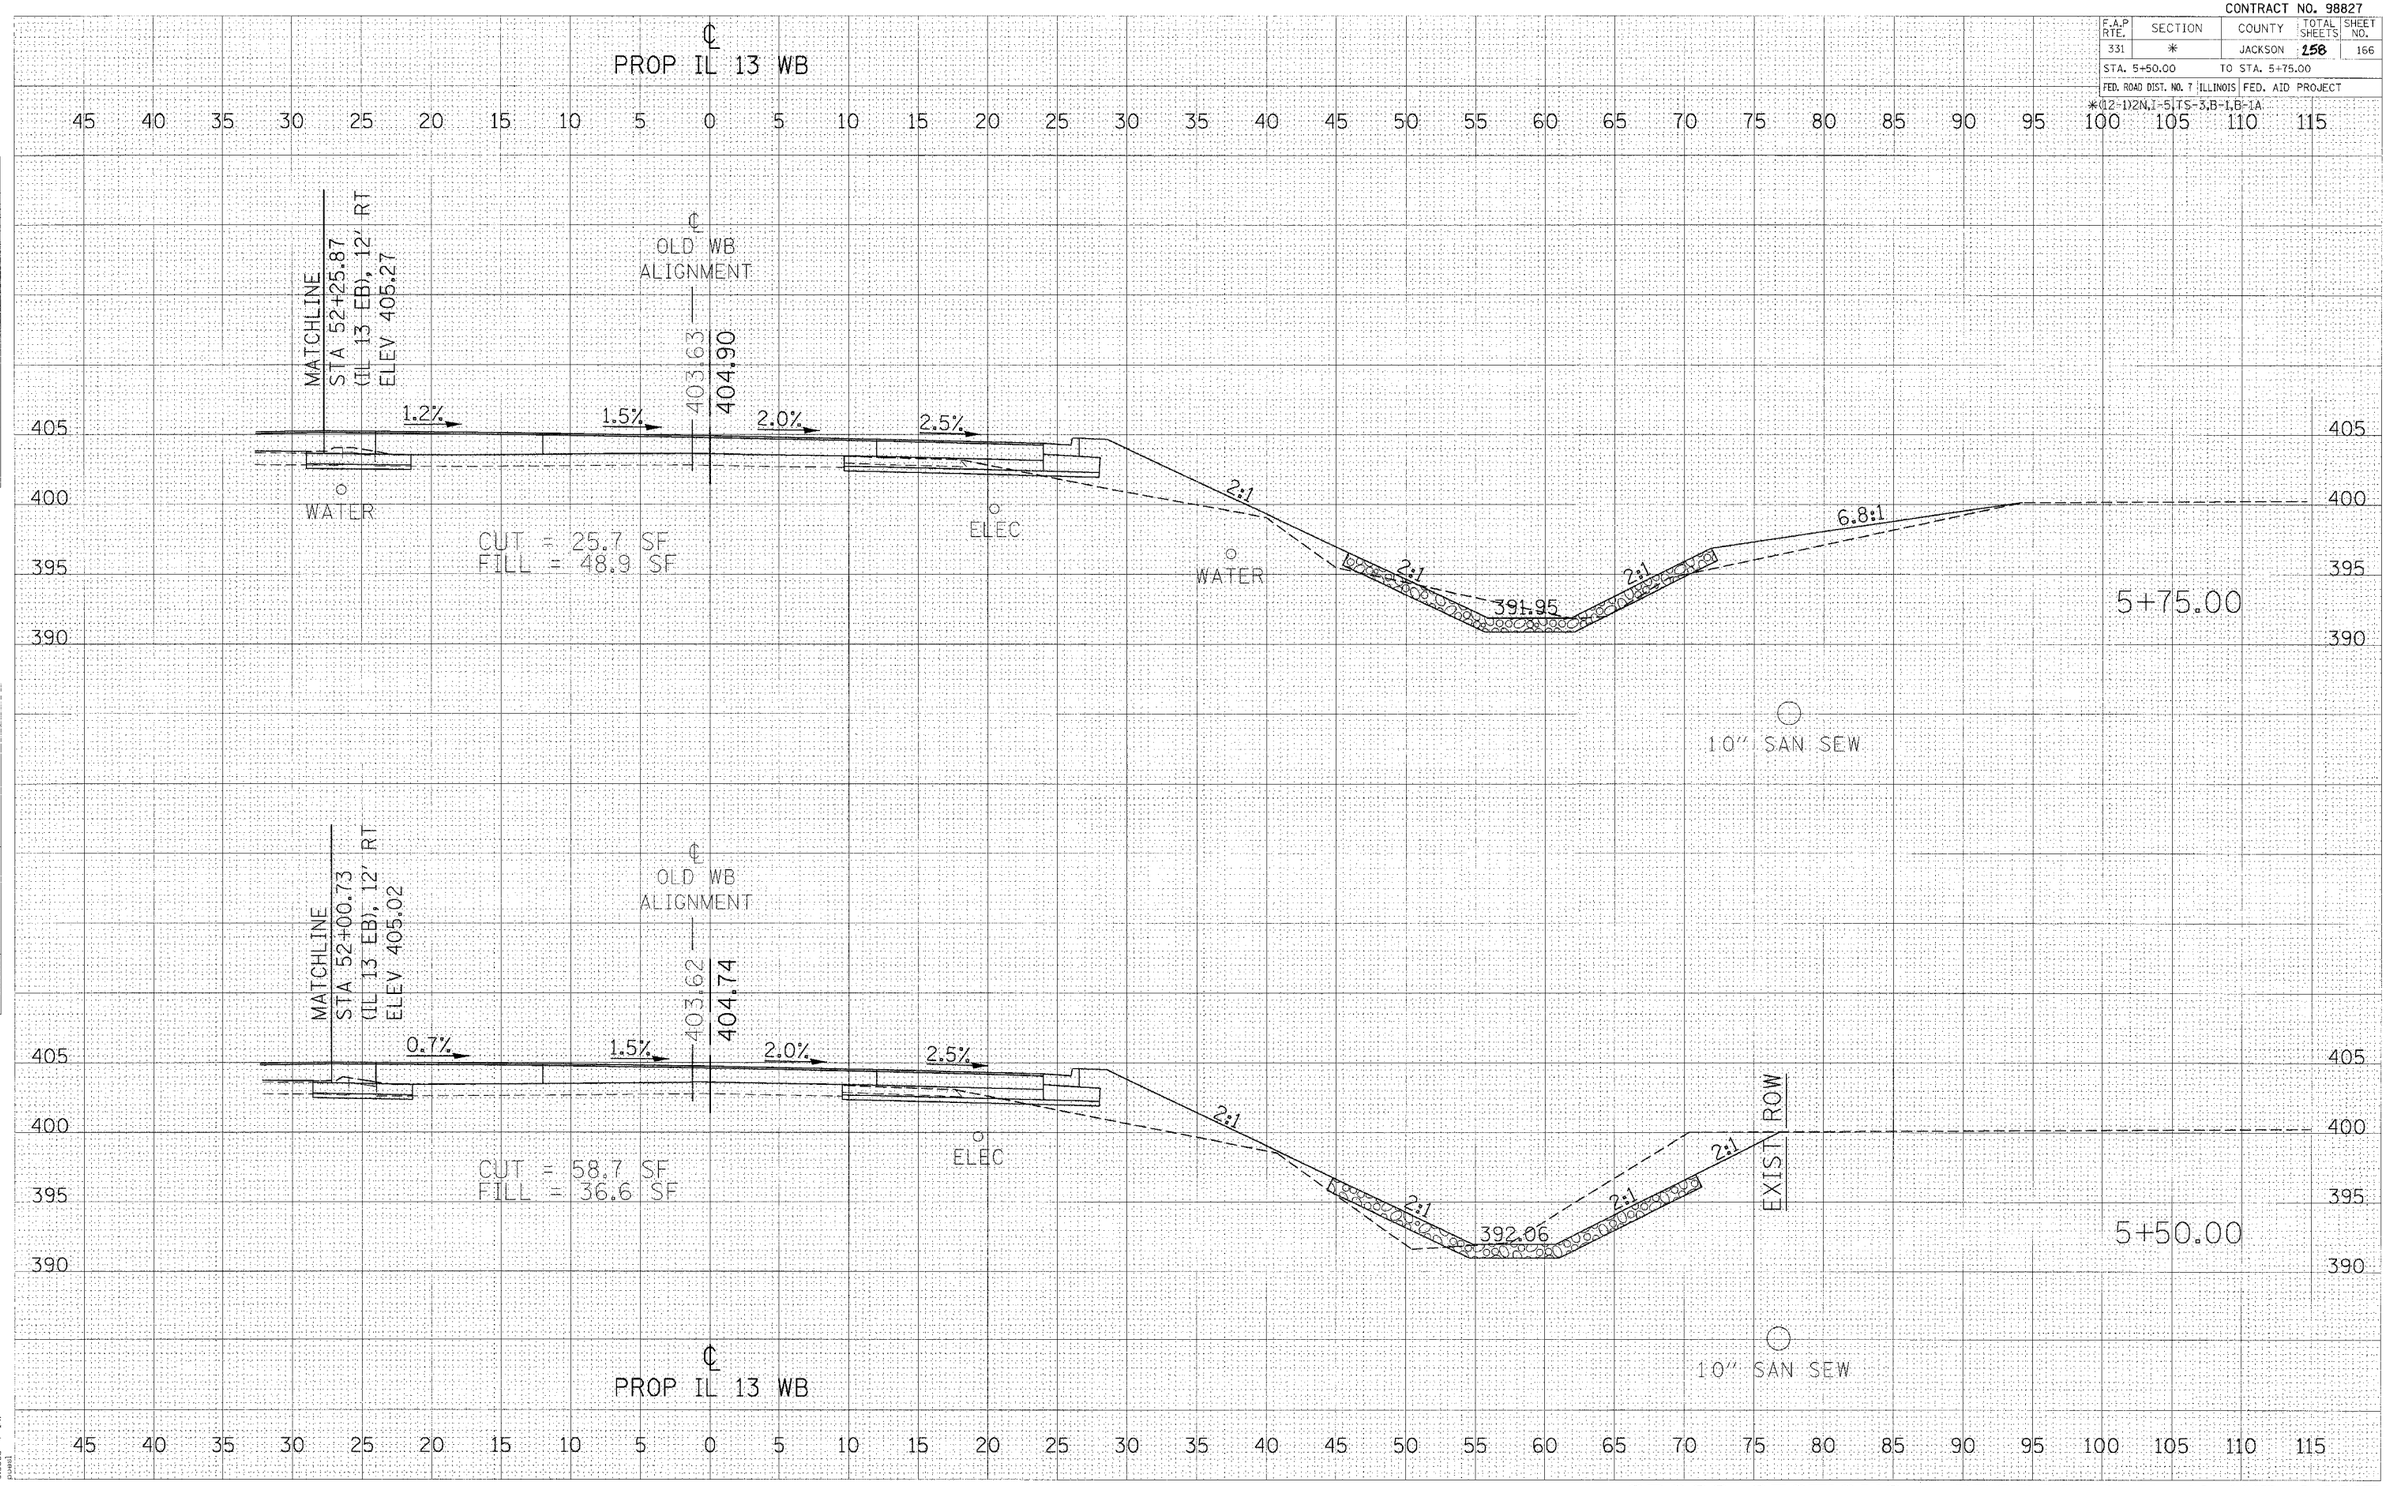

ORIGINAL SURVEY — NOTE BOOK — NO. — SURVEYED — PLOTTED — TEMPLATE — AREAS — AREAS CHECKED — BY — DATE

FINAL SURVEY — NOTE BOOK — NO. — SURVEYED — PLOTTED — TEMPLATE — AREAS — AREAS CHECKED — BY — DATE

2/15/2006
c:\projects\704423\shtprspecl.dgn
5.0000 / IN.
pwood

CROSS SECTIONS – PROPOSED IL 13 WB LANE