CONTRACT NO. 98827

F.A.P RTE.	SECTION	COUNTY	TOTAL SHEETS	SHEET NO.
331	*	JACKSON	258	167
STA. 6+00.00		TO STA. 6+25.00		
FED. ROAD DIST. NO. 7	ILLINOIS	FED. AID PROJECT		

*(12-1)2N, I-5, TS-3, B-1, B-1A

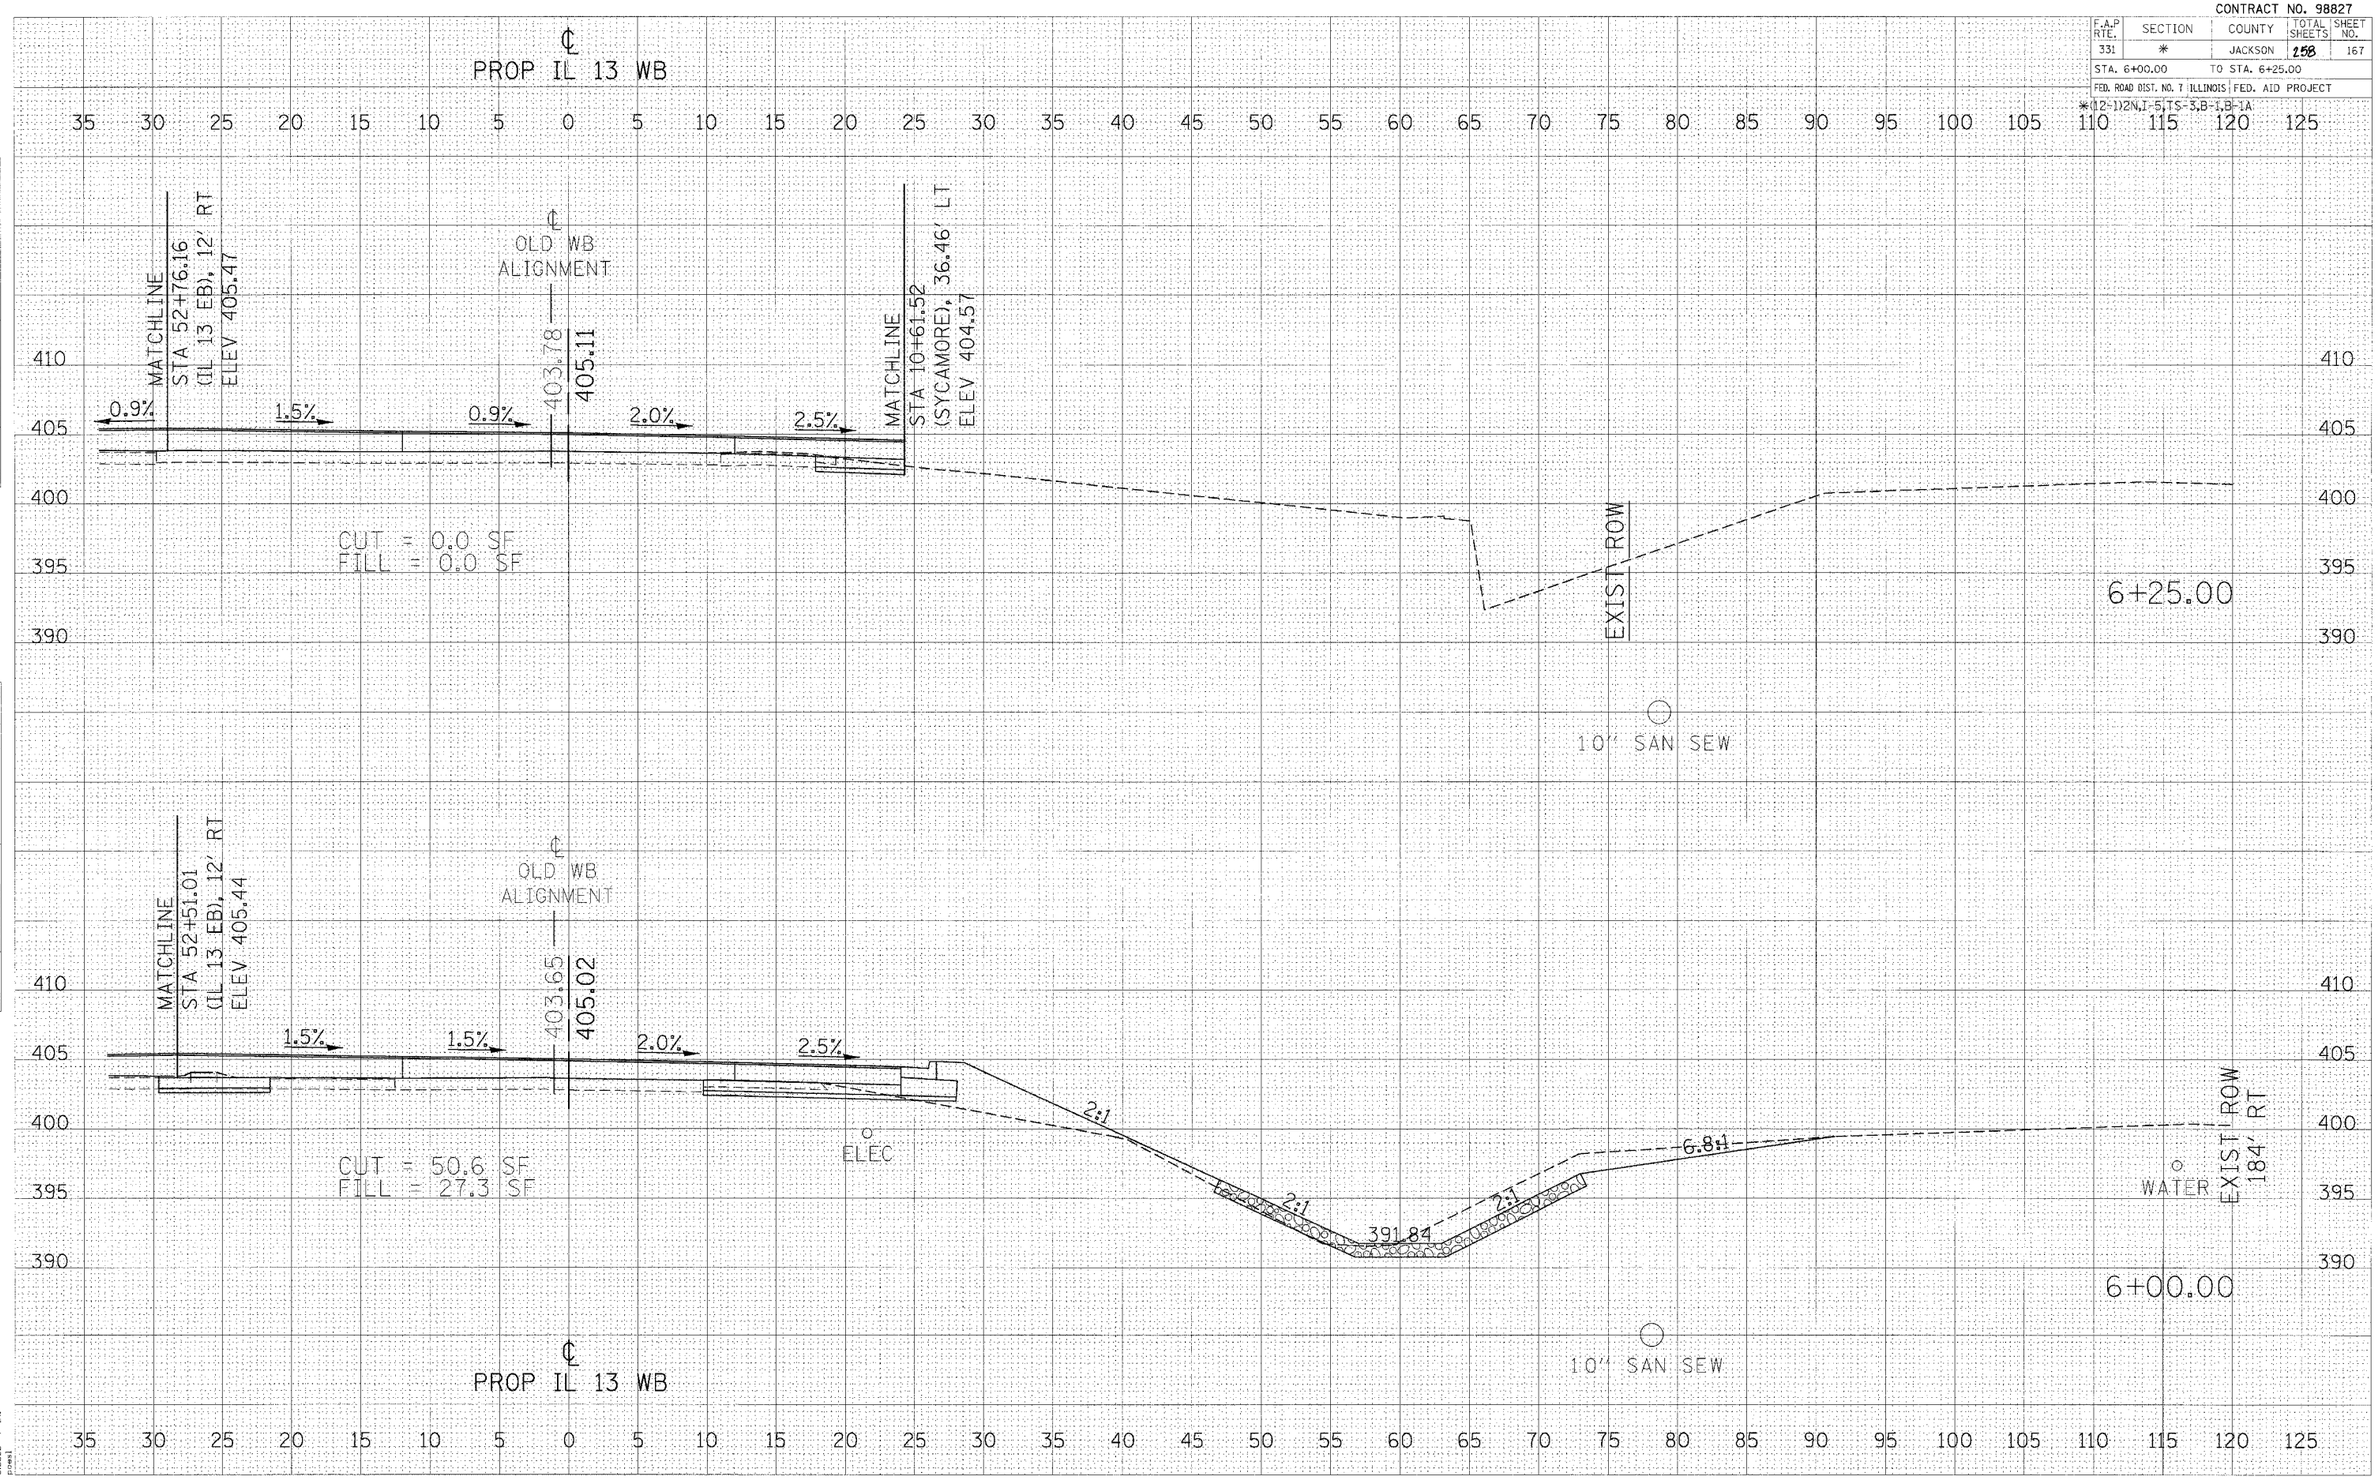

CROSS SECTIONS – PROPOSED IL 13 WB LANE