CONTRACT NO. 98827

F.A.P RTE.	SECTION	COUNTY	TOTAL SHEETS	SHEET NO.
331	*	JACKSON	258	173

STA. 55+00.00 TO STA. 55+25.00

FED. ROAD DIST. NO. 7 | ILLINOIS | FED. AID PROJECT

* (12-1)2N,I-5,TS-3,B-1

FINAL SURVEY — NOTE BOOK — NO. — SURVEYED — PLOTTED — TOPSOIL DATE — AREAS — AREAS CHECKED — BY — DATE

ORIGINAL SURVEY — NOTE BOOK — NO. — SURVEYED — PLOTTED — TOPSOIL DATE — AREAS — AREAS CHECKED — BY — DATE

2/15/2005
C:\projects\d90r403\sheets\d90r403ss01.dgn
5.00000" / IN.
pdesi

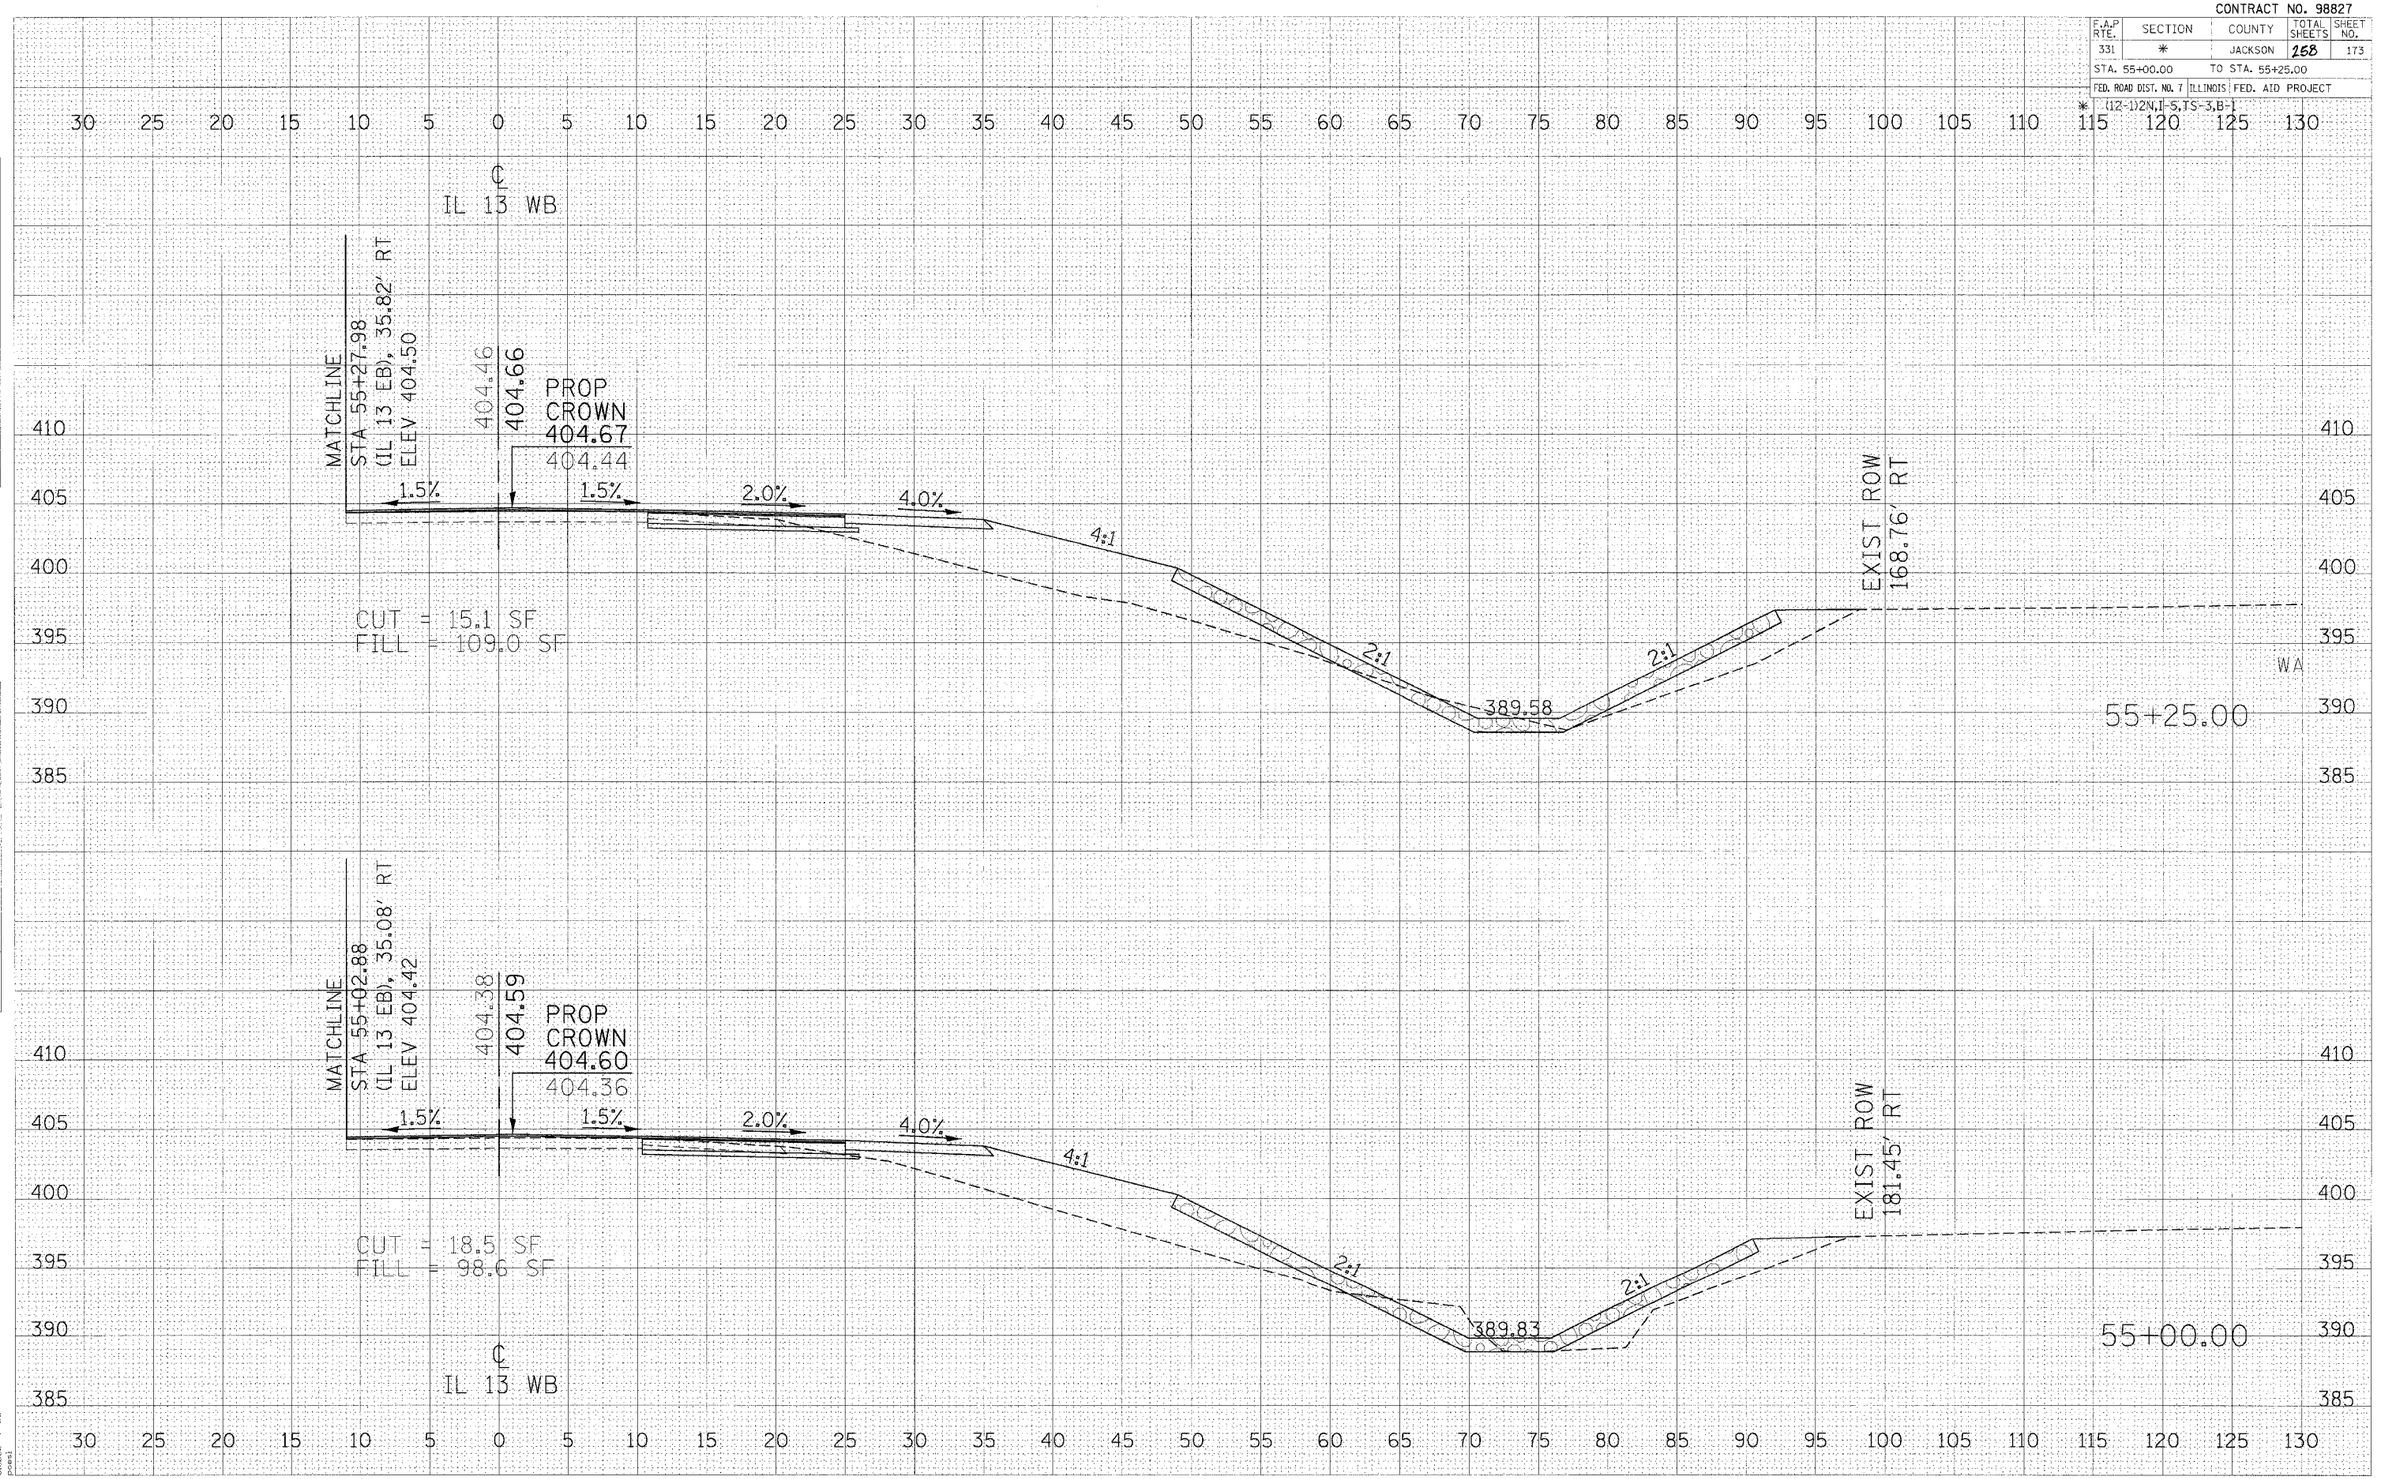

CROSS SECTIONS – IL 13 WB