CONTRACT NO. 98827

F.A.P RTE.	SECTION	COUNTY	TOTAL SHEETS	SHEET NO.
331	*	JACKSON	258	175
STA. 56+00.00		TO STA. 56+25.00		
FED. ROAD DIST. NO. 7	ILLINOIS	FED. AID PROJECT		

* (12-11)2N, I-5, TS-3, B-1

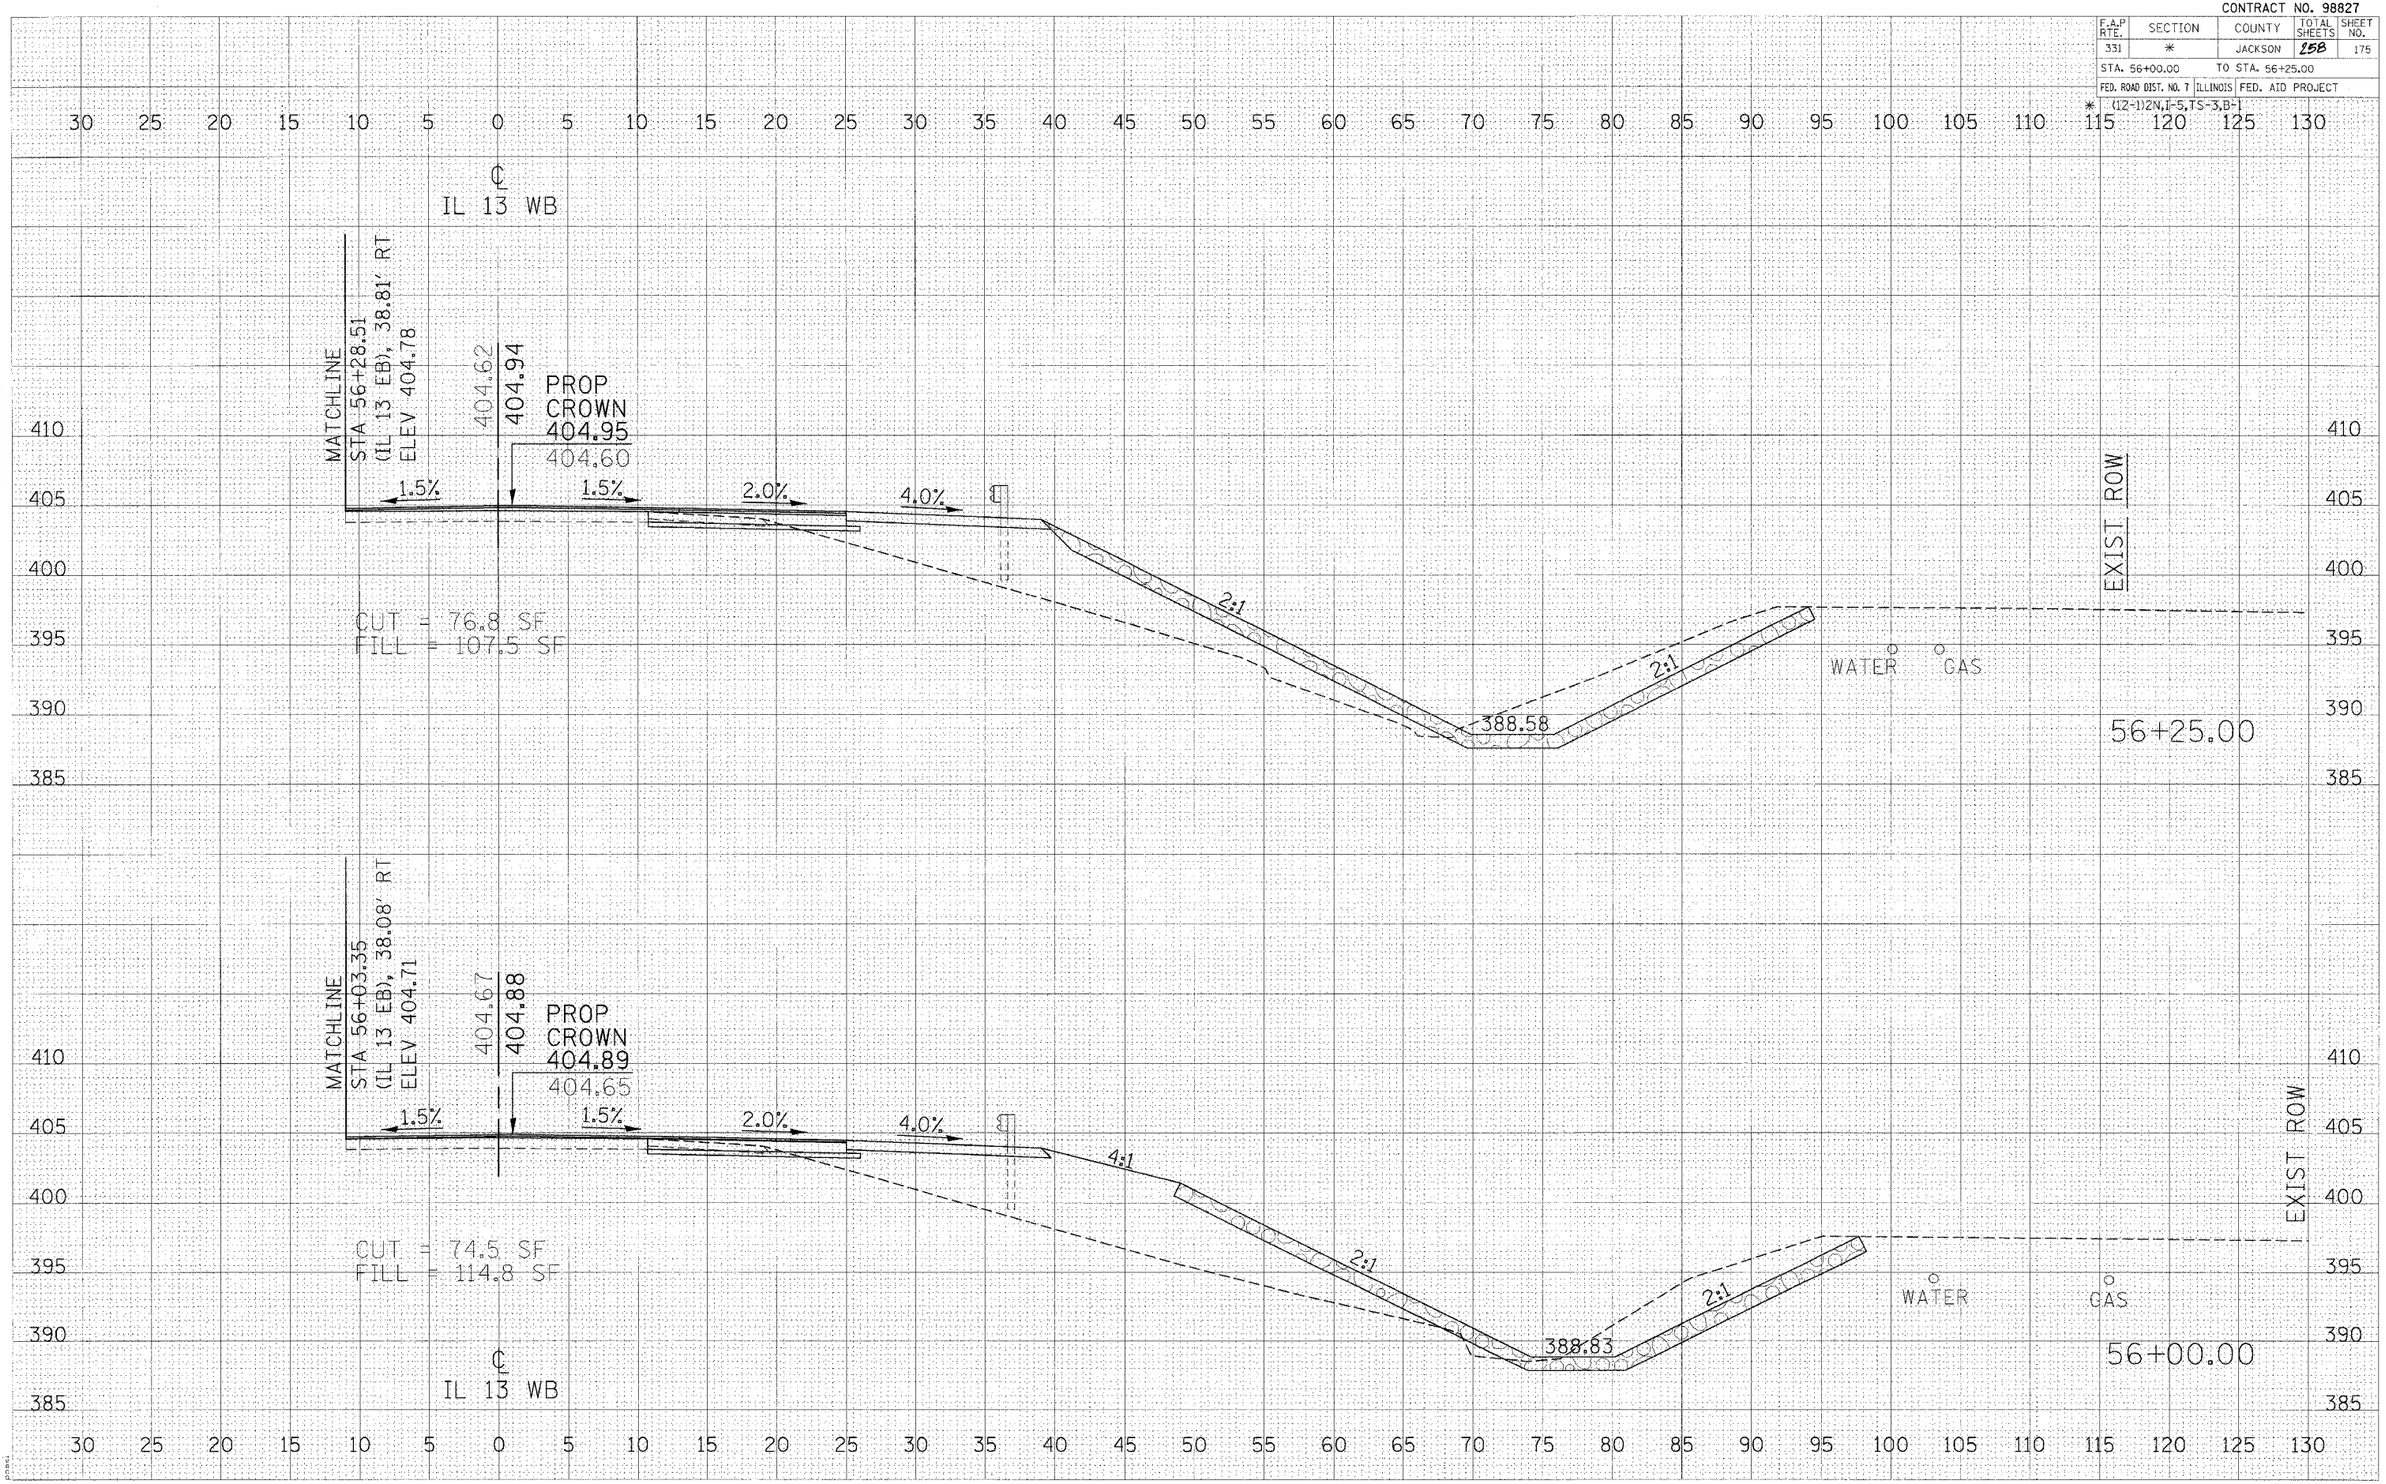

CROSS SECTIONS – IL 13 WB

FINAL SURVEY — NOTE BOOK NO. — SURVEYED — PLOTTED — TEMPLATE AREAS — AREAS CHECKED — BY — DATE

ORIGINAL SURVEY — NOTE BOOK NO. — SURVEYED — PLOTTED — TEMPLATE AREAS (IN A1) — AREAS CHECKED — BY

2/15/2006
c:\projects\v03442\variopenpeb.dgn
SCANNED / IN.
STAFF