CONTRACT NO. 98827

F.A.P RTE.	SECTION	COUNTY	TOTAL SHEETS	SHEET NO.
331	*	JACKSON	258	199
STA. 11+25.00		STA. 11+50.00		
FED. ROAD DIST. NO. 7	ILLINOIS	FED. AID PROJECT		

* (12-11)2N,1-S,TS-3,B-1

FINAL SURVEY	SURVEYED	BY
NOTE BOOK	PLOTTED	DATE
NO.	CHECKED	DATE
	AREAS	
	AREAS CHECKED	

ORIGINAL SURVEY	SURVEYED	BY
NOTE BOOK	PLOTTED	DATE
NO.	CHECKED	DATE
	AREAS	
	AREAS CHECKED	

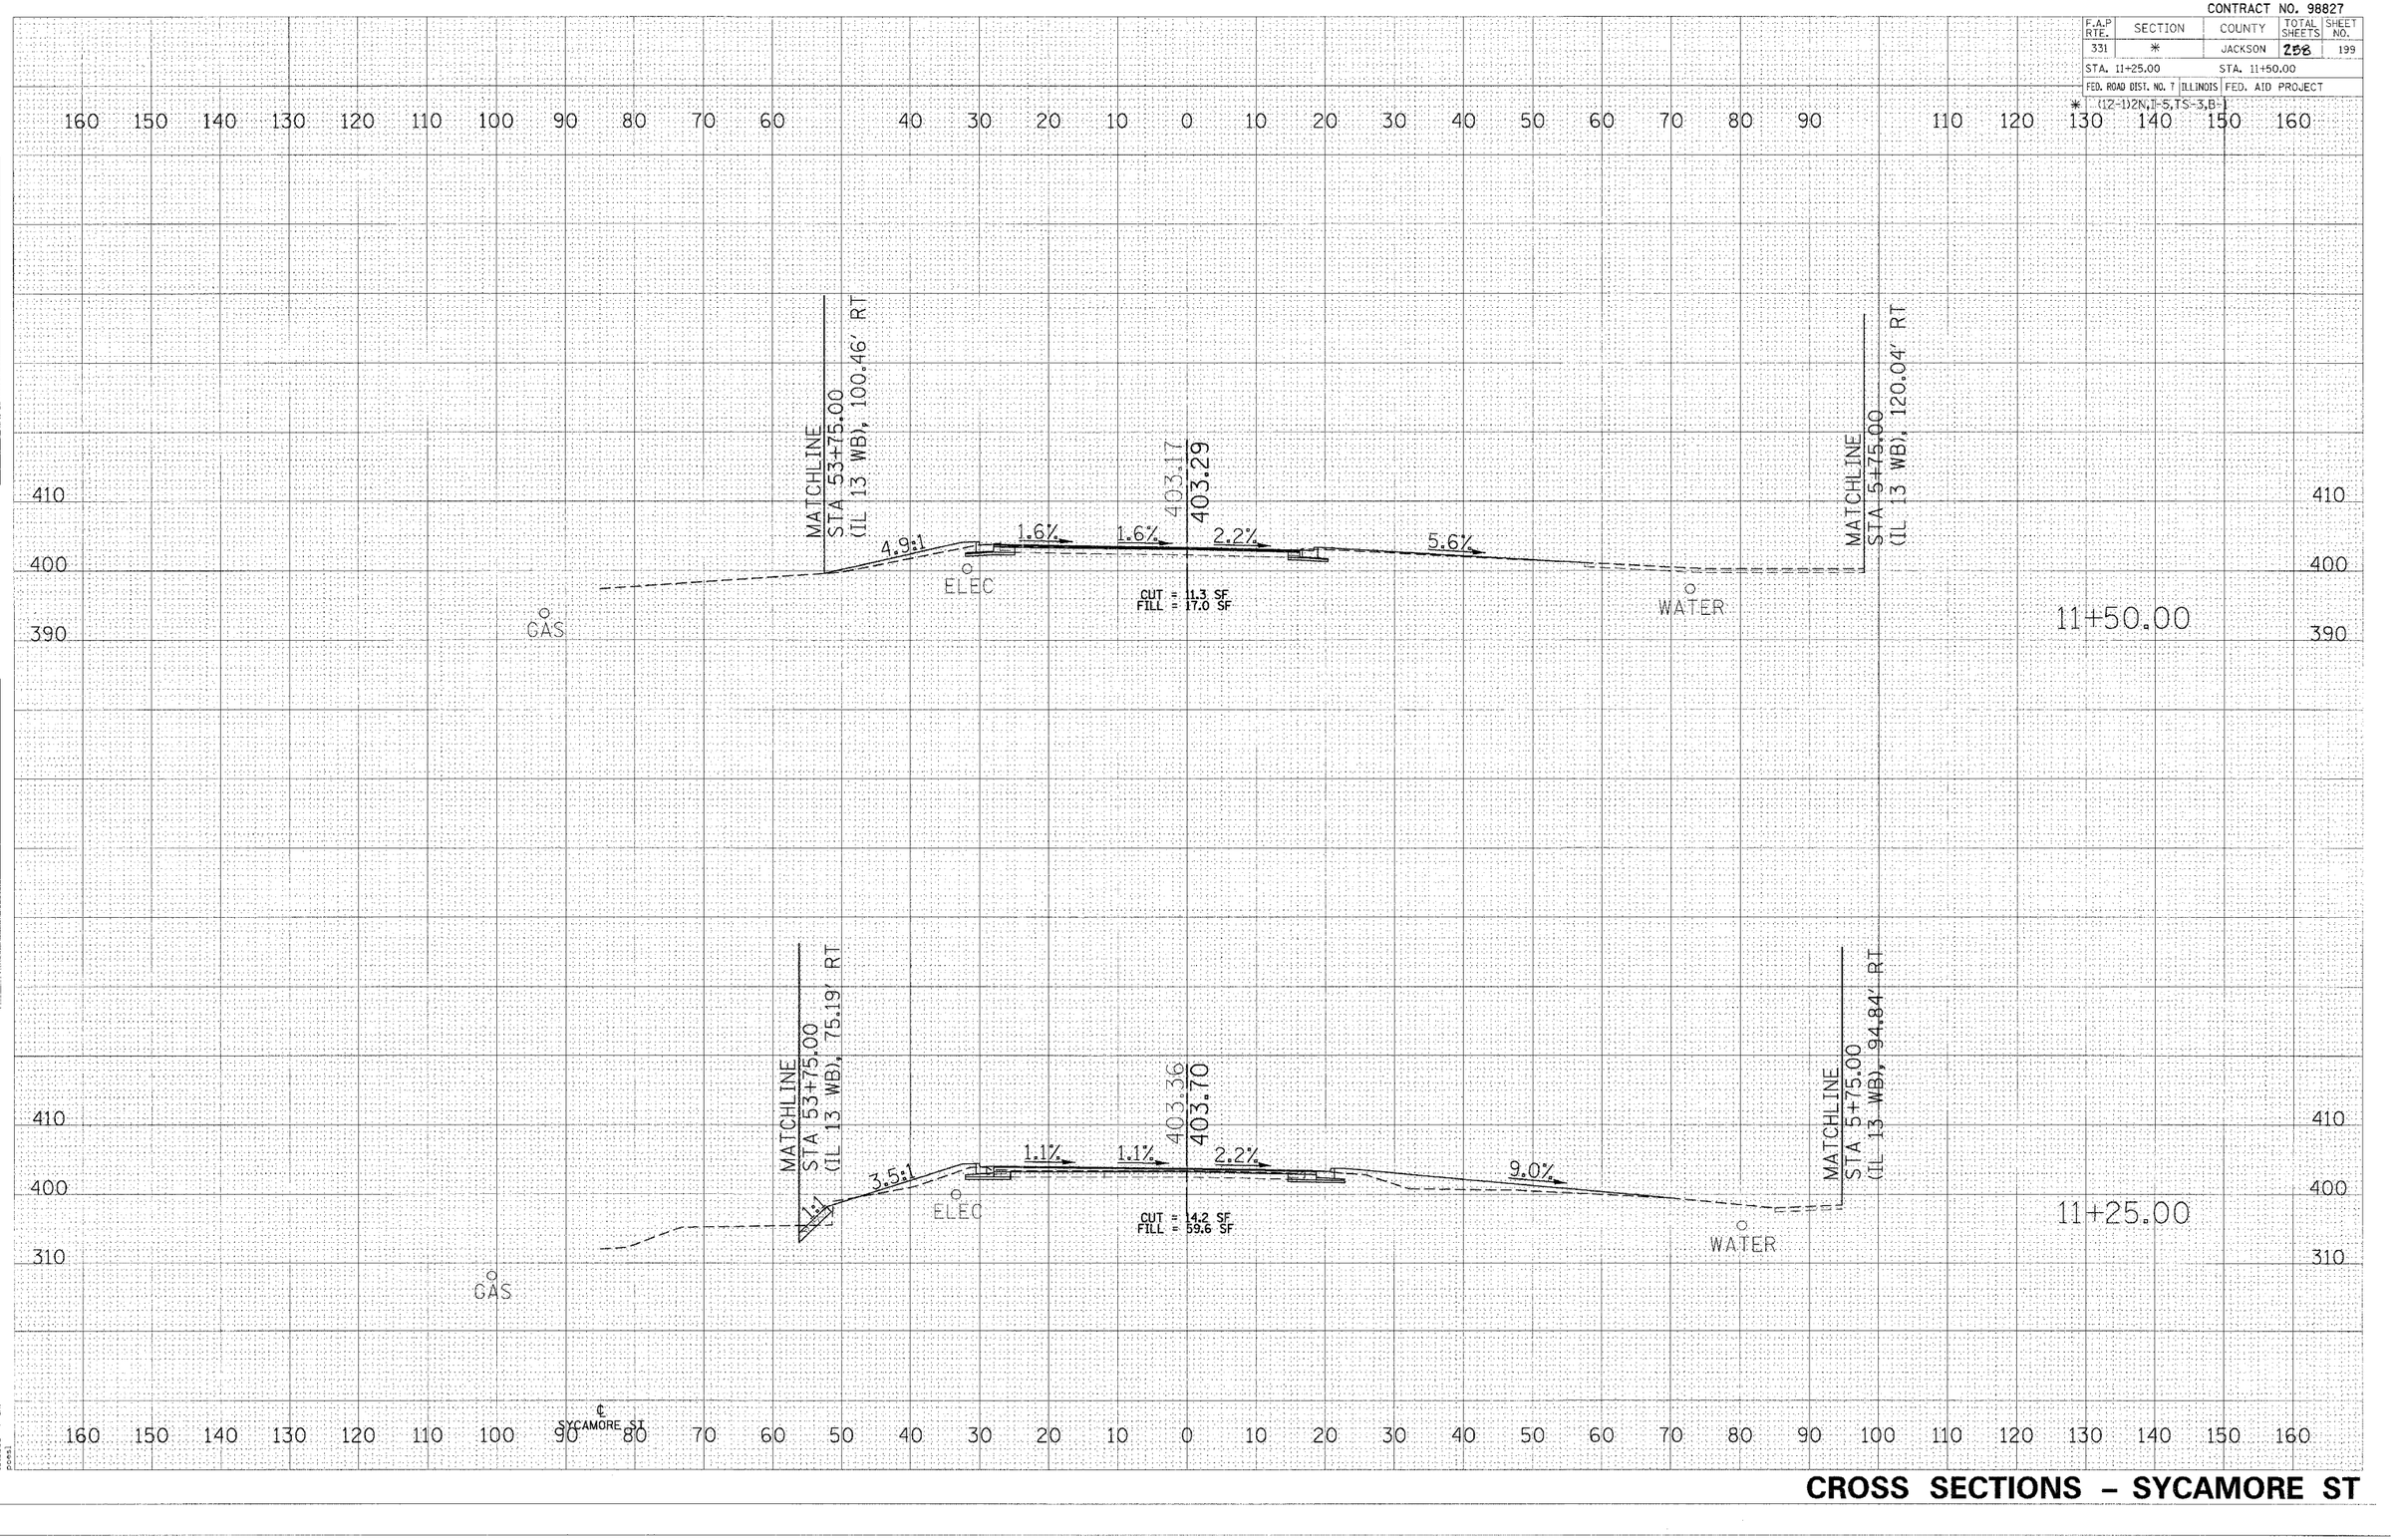

2/15/2006
c:\projects\pn04493\xshtsgca.dgn
10.00000 / 1in.
possl

CROSS SECTIONS – SYCAMORE ST