CONTRACT NO. 98827

F.A.P. RTE.	SECTION	COUNTY	TOTAL SHEETS	SHEET NO.
331	*	JACKSON	258	204

STA. 1+20.00 TO STA. 1+30.00

FED. ROAD DIST. NO. 7 ILLINOIS FED. AID PROJECT

* (12-1)2N,I-5,TS-3,B-1

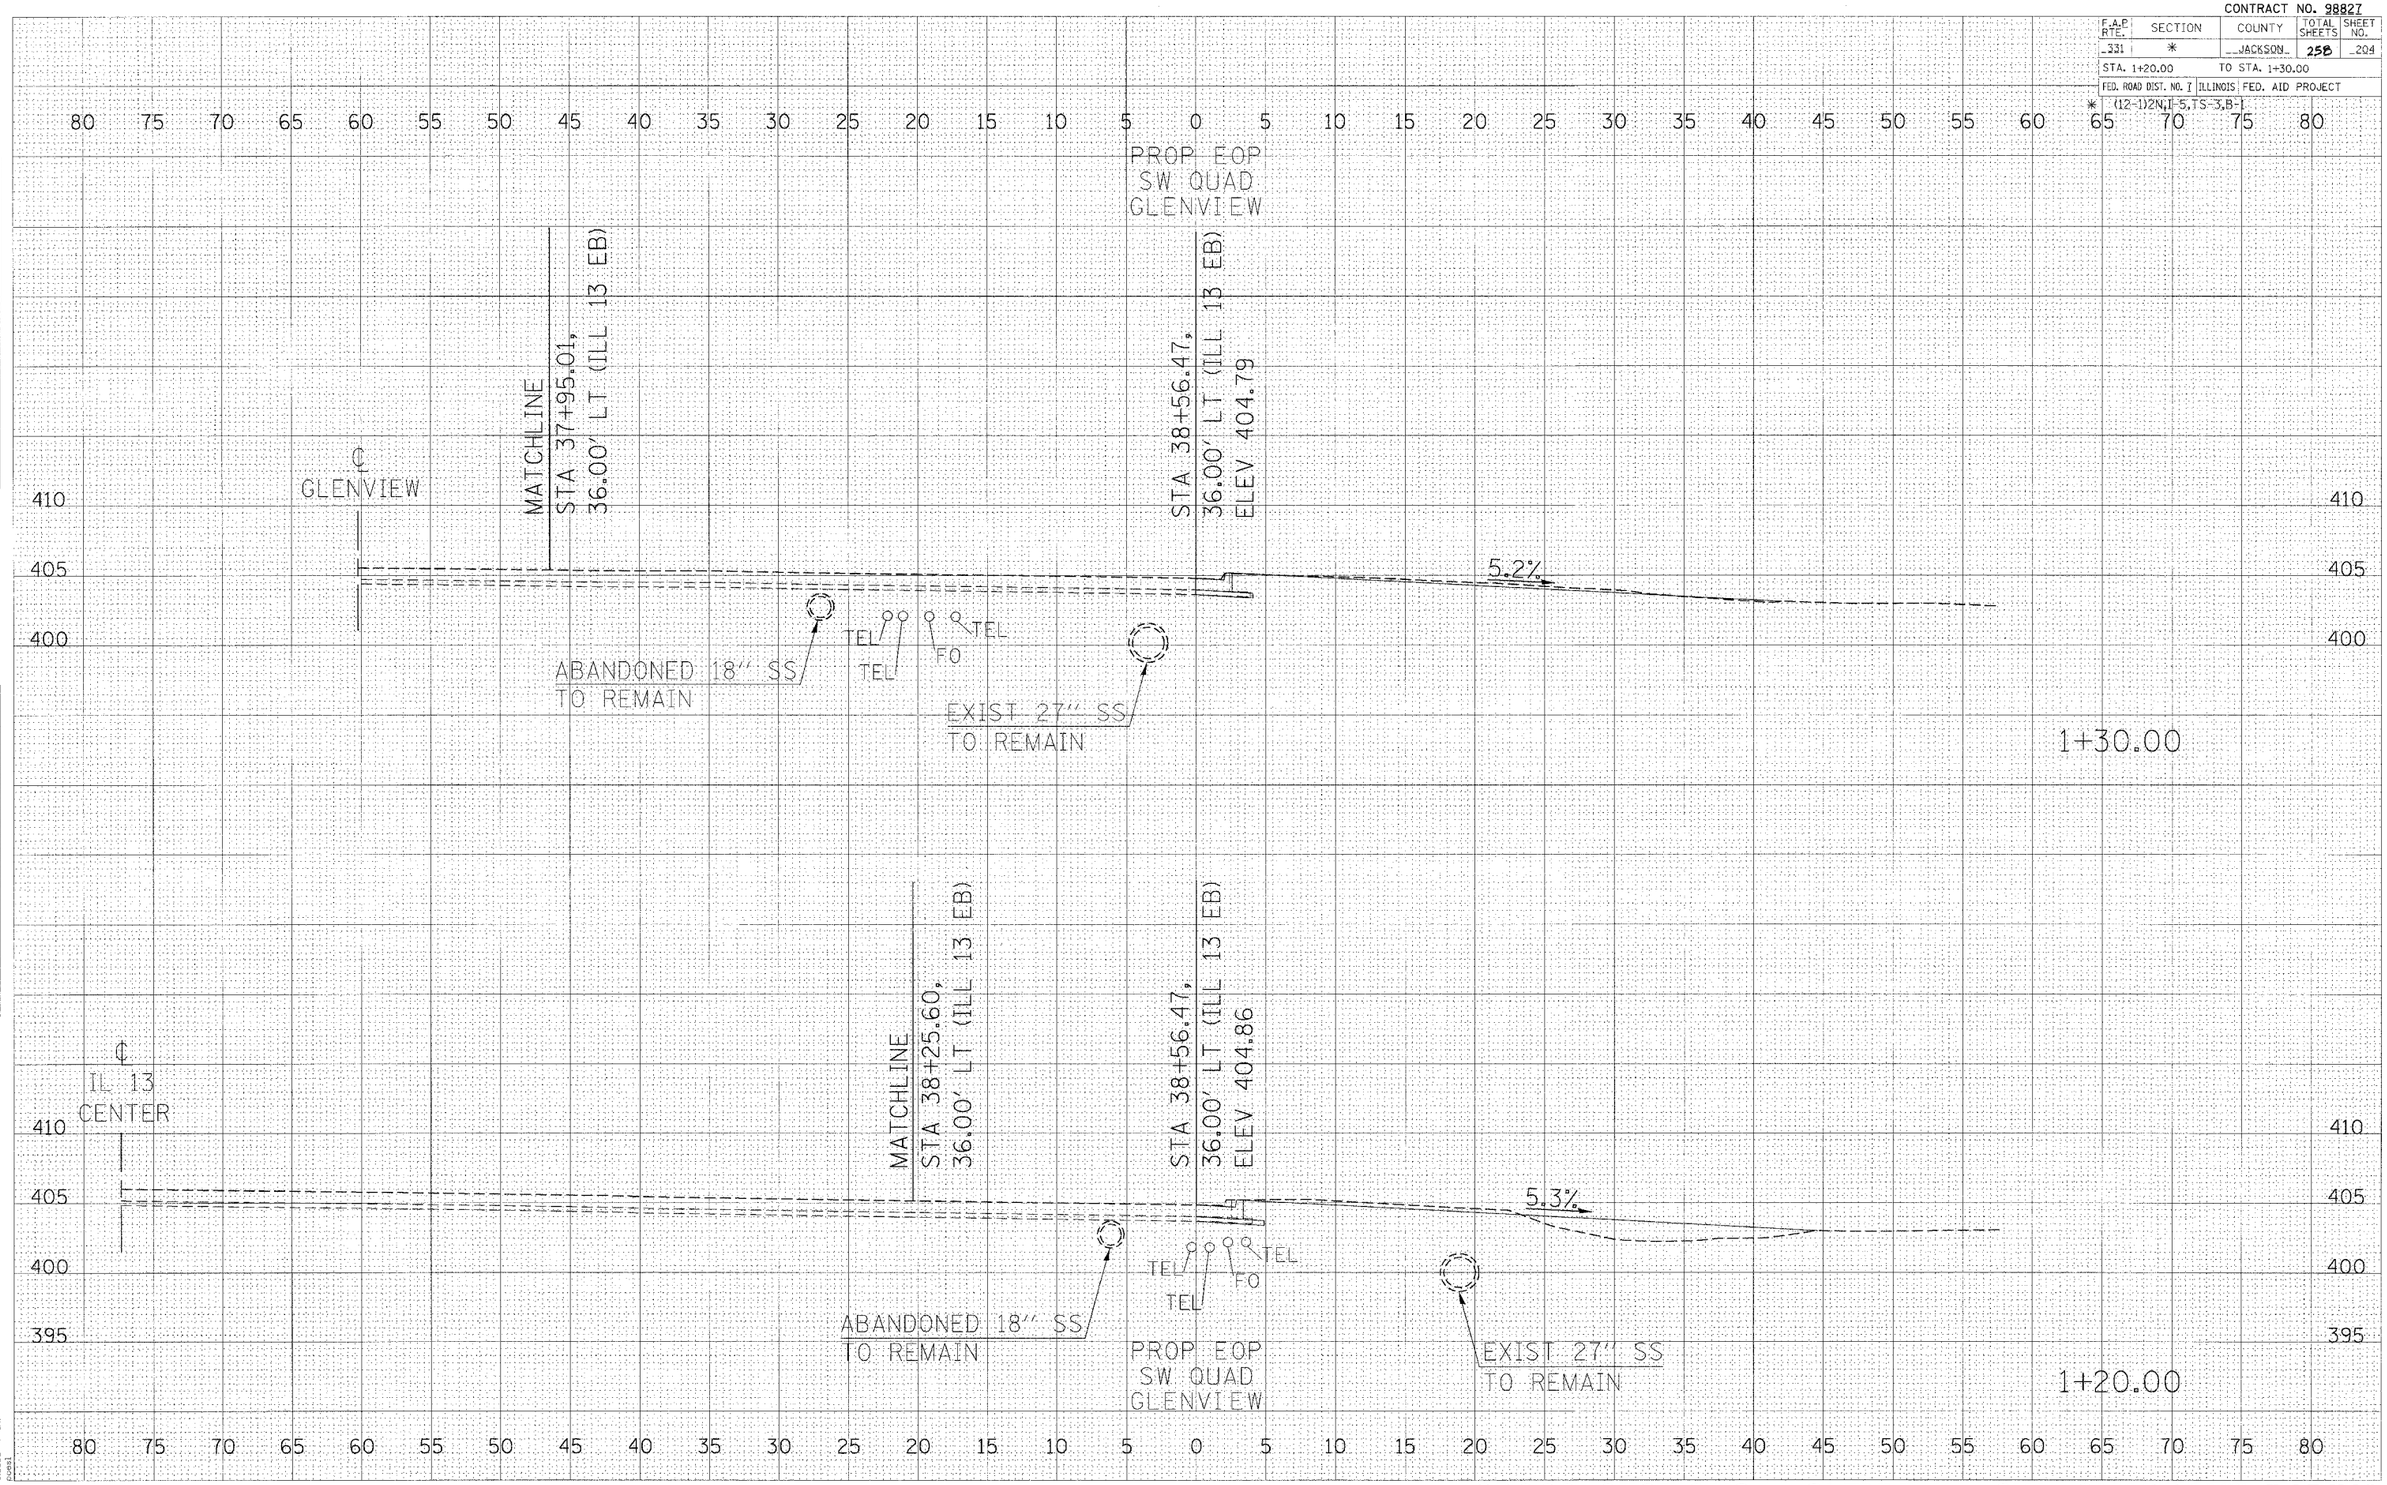

CROSS SECTIONS – GLENVIEW SW QUADRANT RADIUS