CONTRACT NO. 98913

F.A.P. RTE.	SECTION	COUNTY	TOTAL SHEETS	SHEET NO.
881	321	SALINE	22	18
STA. 101+00		TO STA. 102+00		
FED. ROAD DIST. NO.	ILLINOIS	FED. AID PROJECT		

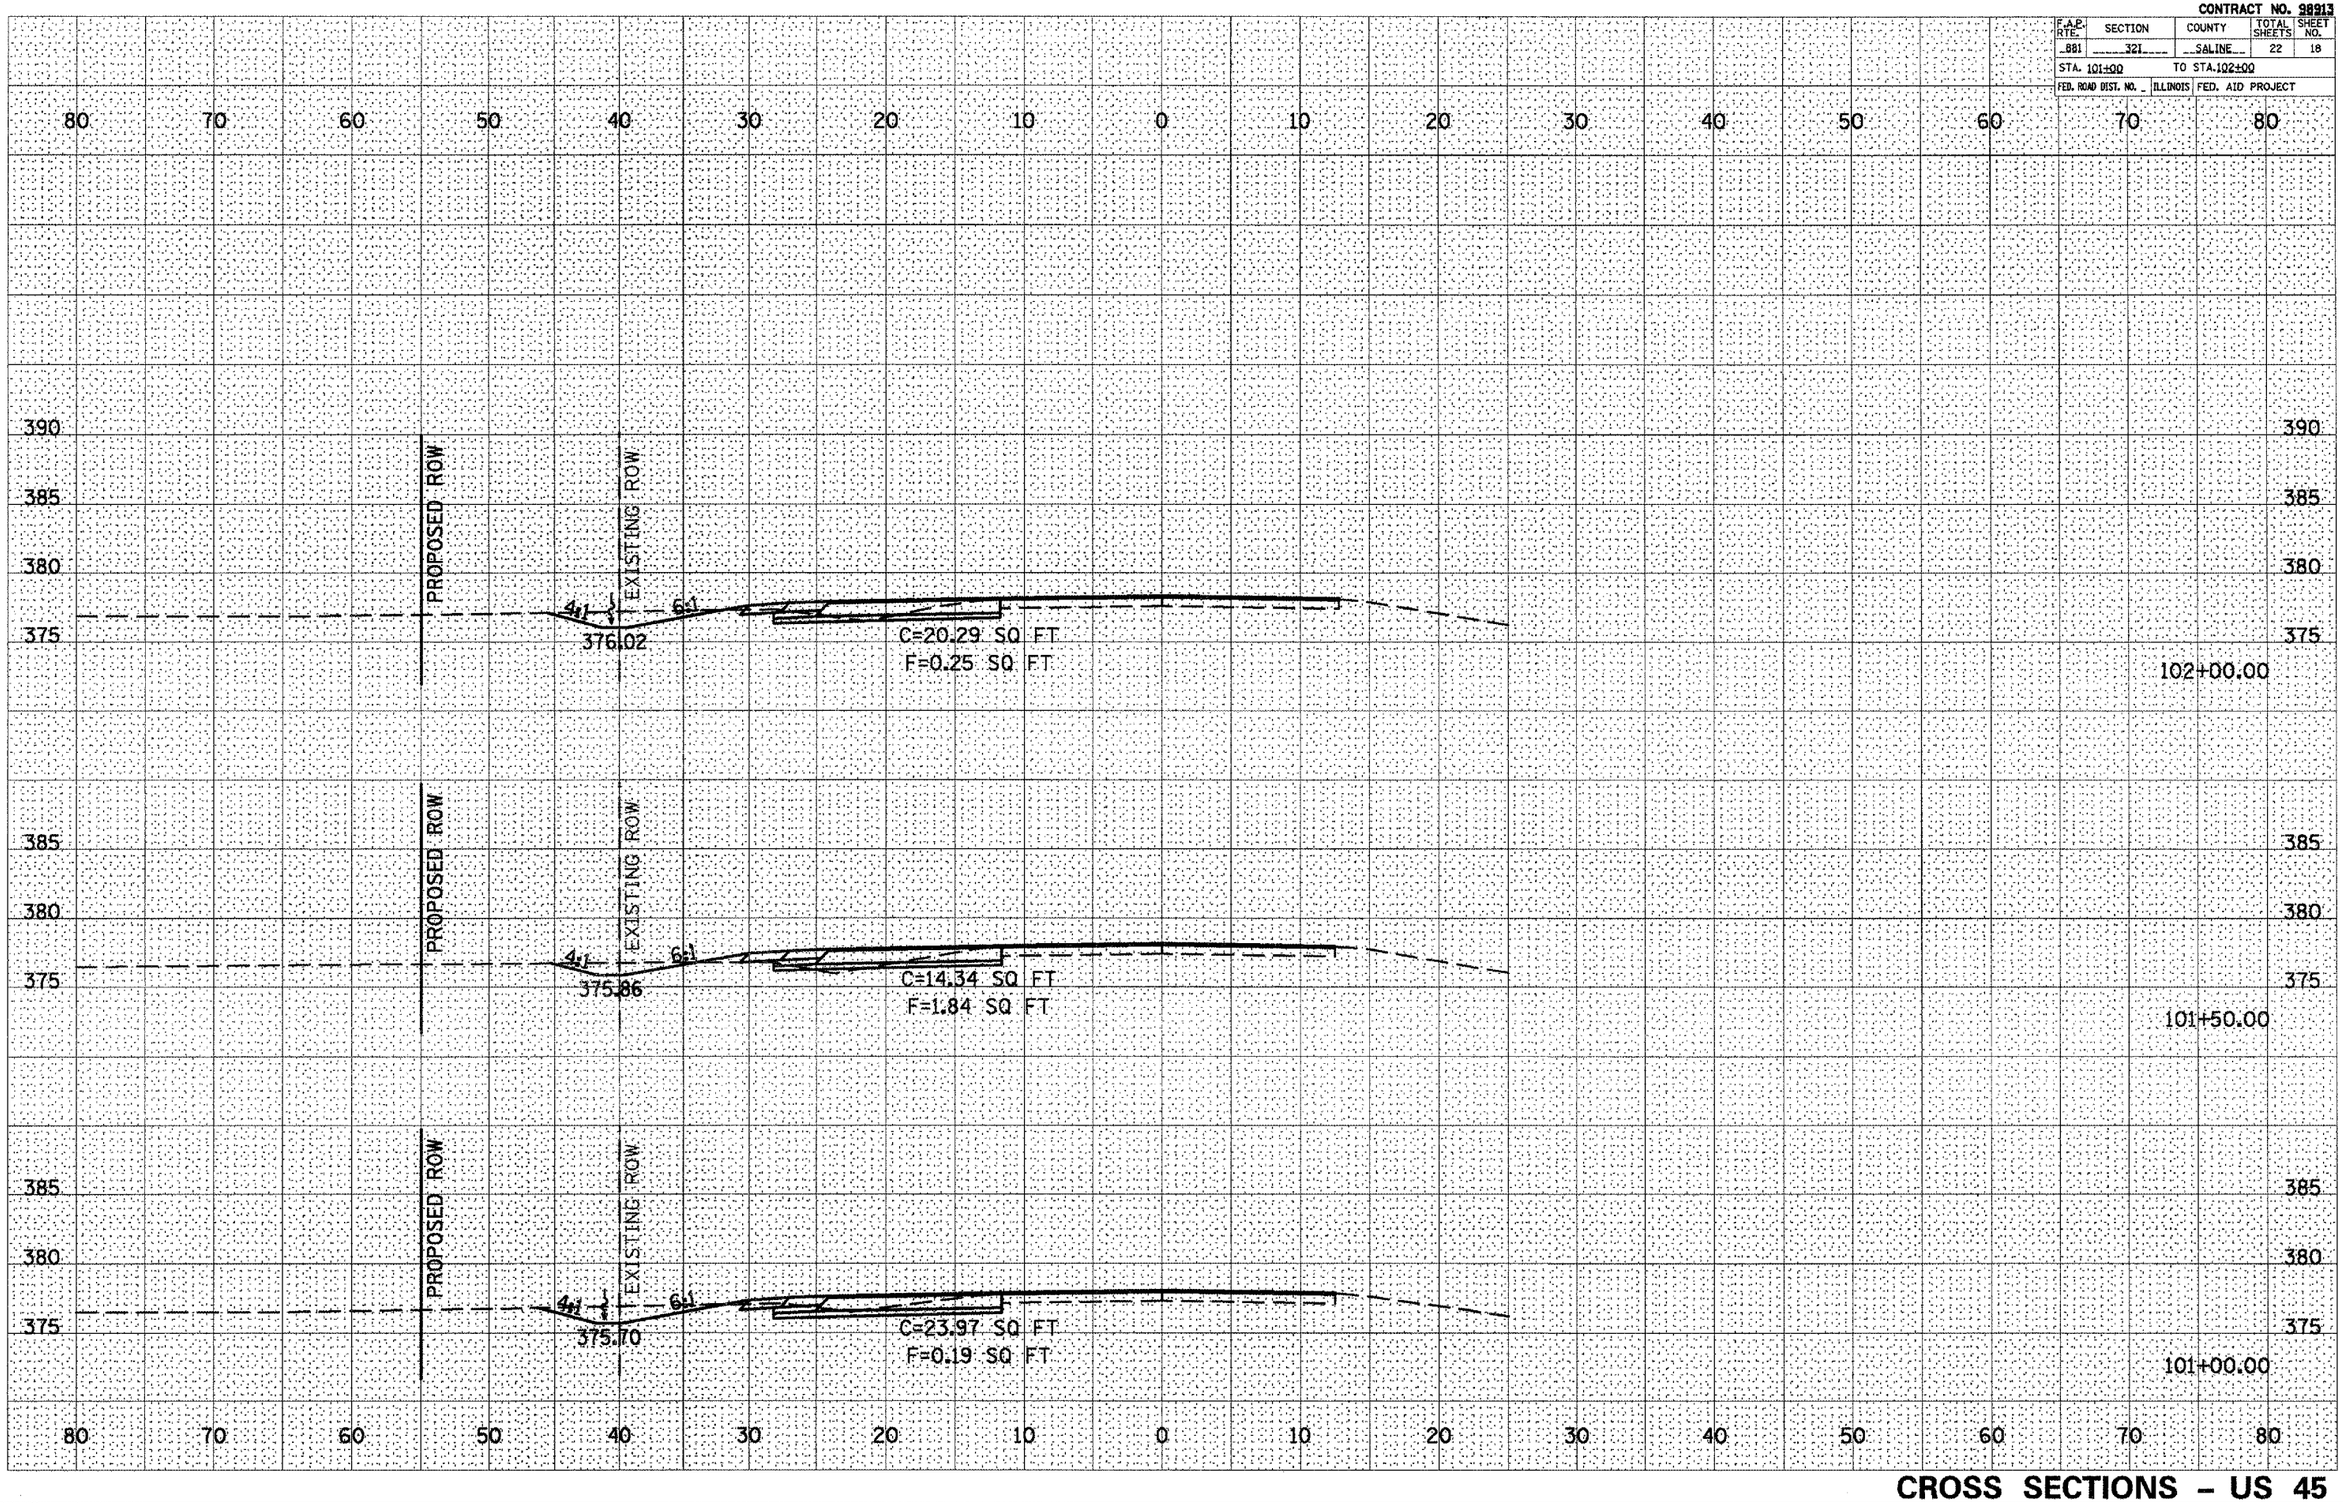

FINAL SURVEY — NOTE BOOK — NO. — SURVEYED — PLOTTED — TEMPLATE — AREAS — AREAS CHECKED — BY — DATE

ORIGINAL SURVEY — NOTE BOOK — NO. — SURVEYED — PLOTTED — TEMPLATE — AREAS — AREAS CHECKED — BY — DATE

PLOT DATE = 2/3/2006
FILE NAME = c:\projects\PROJECT\sheets\sht#.dgn
PLOT SCALE = 10.0000 ' / IN.
USER NAME = default

CROSS SECTIONS – US 45
STA 101+00 TO STA 102+00