CONTRACT NO. 98965

F.A. RTE.	SECTION	COUNTY	TOTAL SHEETS	SHEET NO.
*	**	FRANKLIN	7	5
STA.		TO STA.		
FED. ROAD DIST. NO.	ILLINOIS	FED. AID PROJECT		

* FAI 57, FAP 853, FAP 873, FAU 9493
** D-9 TRAFFIC SIGNAL FY 06-1

GENERAL NOTES

THE PAY ITEM FOR REMOVAL OF EXISTING SIGNAL SYSTEM SHALL INCLUDE ALL WORK NECESSARY FOR THE REMOVAL OF THE FOLLOWING ITEMS:

CONCRETE FOUNDATION, TYPE A STA 900+74, 17' LT (ILL 14 WB)
CONCRETE HANDHOLE, STA 901+50 54' LT (ILL 14 WB)
MASTER CONTROLLER AND MASTER CONTROLLER FOUNDATION STA 901+56, 60' LT (ILL 14 WB)
CONCRETE FOUNDATION, TYPE D STA 901+56, 60' LT (ILL 14 WB)
CONCRETE HANDHOLE, STA 901+83, 36' LT (ILL 14 WB)
CONCRETE HANDHOLE, STA 901+82, 22' LT (ILL 14 EB)
EXISTING SERVICE INSTALLATION, STA 901+61, 68' LT (ILL 14 WB)

ALL WORK & MATERIALS INVOLVED IN SPLICING THE NEW CONDUIT TO EXISTING FOUNDATIONS SHALL BE INCLUDED IN THE COST OF THE CONDUIT.

MATCH EXISTING GROUND ELEVATIONS FOR PROPOSED HANDHOLES, GULFBOXES & FOUNDATIONS.

BEFORE BEGINNING WORK CONTACT MIKE HUMPHREY (AMEREN CIPS) (618) 439-5829 FOR SERVICE DETAILS.

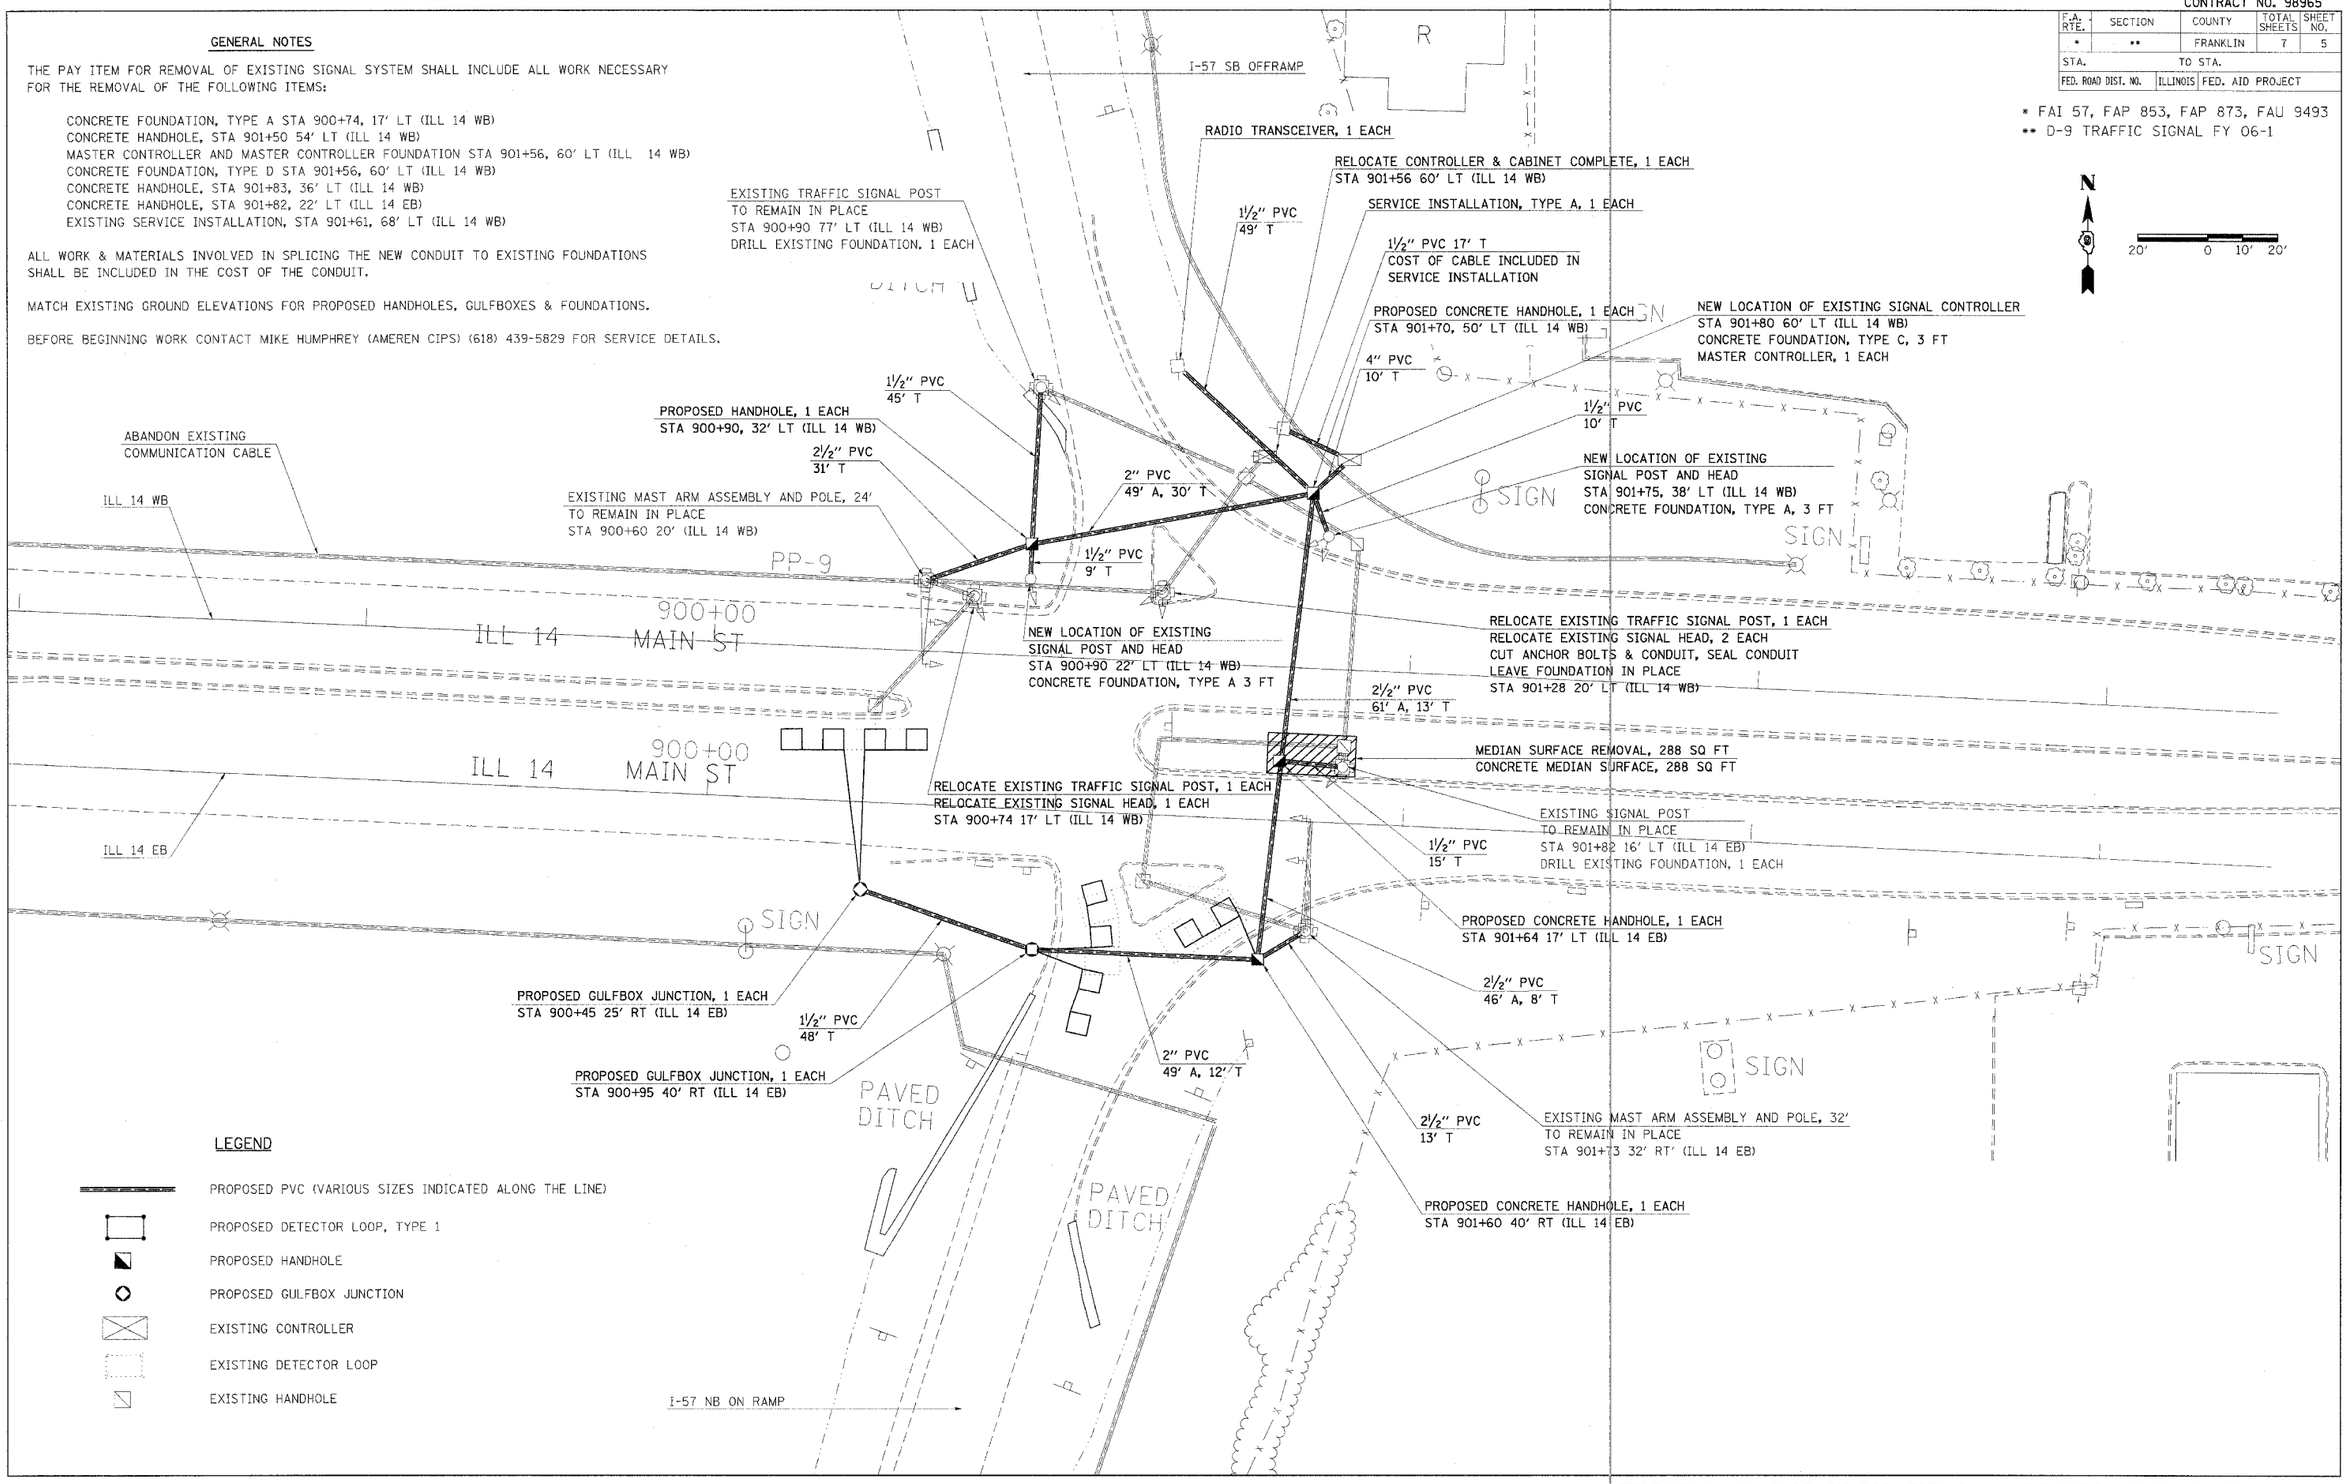

PLOT DATE = 1/31/2006
FILE NAME = c:\pw_projects\d982086\i-57 & il 14\57i14plan32
PLOT SCALE = 20.0000 ' / IN.
USER NAME = pcadd

TRAFFIC SIGNAL PLAN NB I-57 RAMPS AND ILLINOIS 14