CONTRACT NO. 98967

U.S. RTE.	SECTION	COUNTY	TOTAL SHEETS	SHEET NO.
US 45	*	MASSAC	13	9
STA. 1141+10	TO STA. 1152+30			

*D-9 SMART FY 06-3

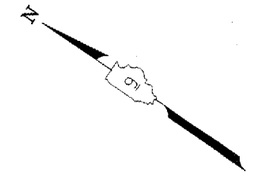

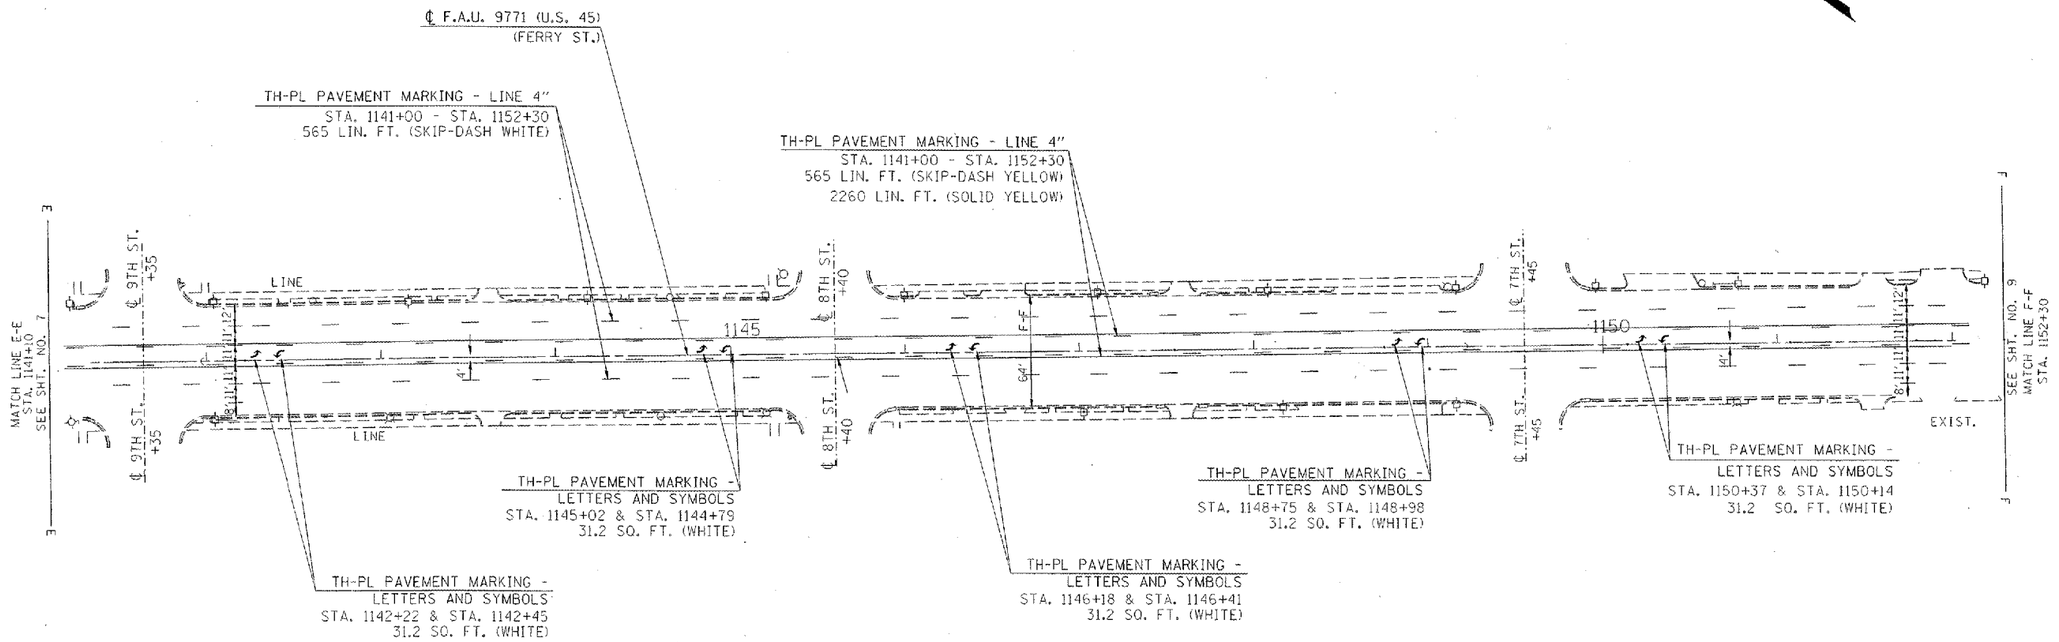

STRIPING DETAIL

1/31/2006
c:\projects\d902406\d902406plan32
66.72B / IN.
colorvu
PLOT DATE =
FILE NAME =
PLOT SCALE =
USER NAME =