RELOCATED LOCALIZER SITE

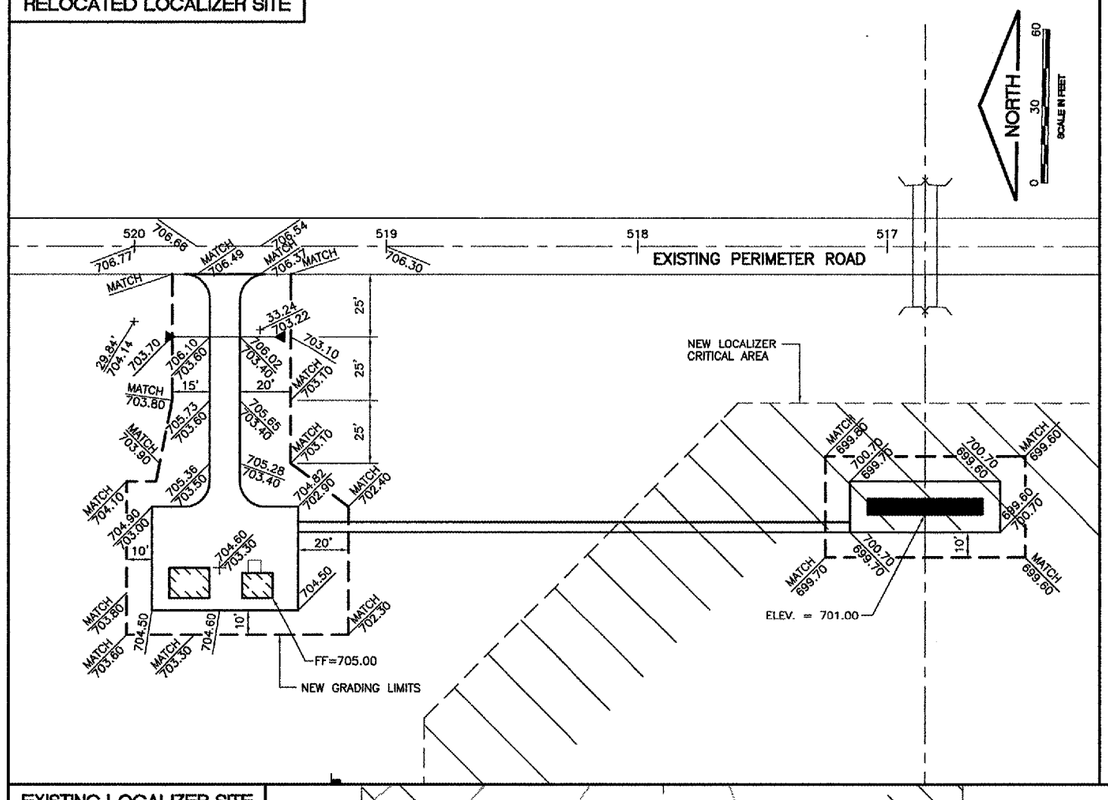


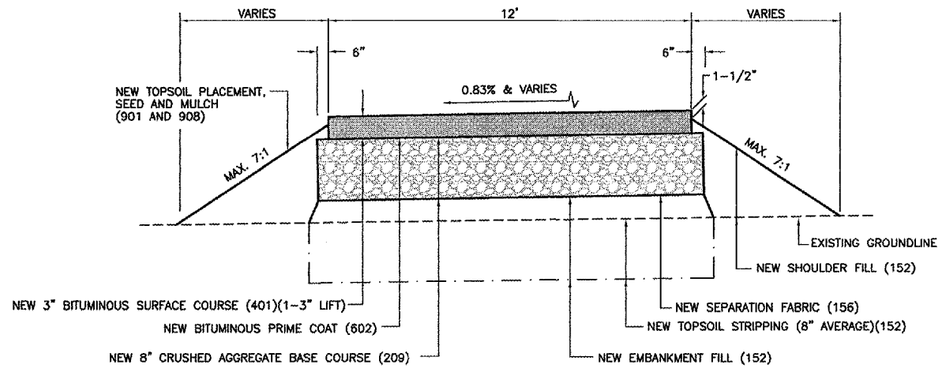


BITUMINOUS ACCESS ROAD - TYPICAL SECTION

N.T.S.

LEGEND

- NEW GRADING LIMITS
- EXISTING CONTOUR
- 700.70 / 699.70 — PROPOSED ELEVATION (700.70) EXISTING ELEVATION (699.70)

EXISTING LOCALIZER SITE

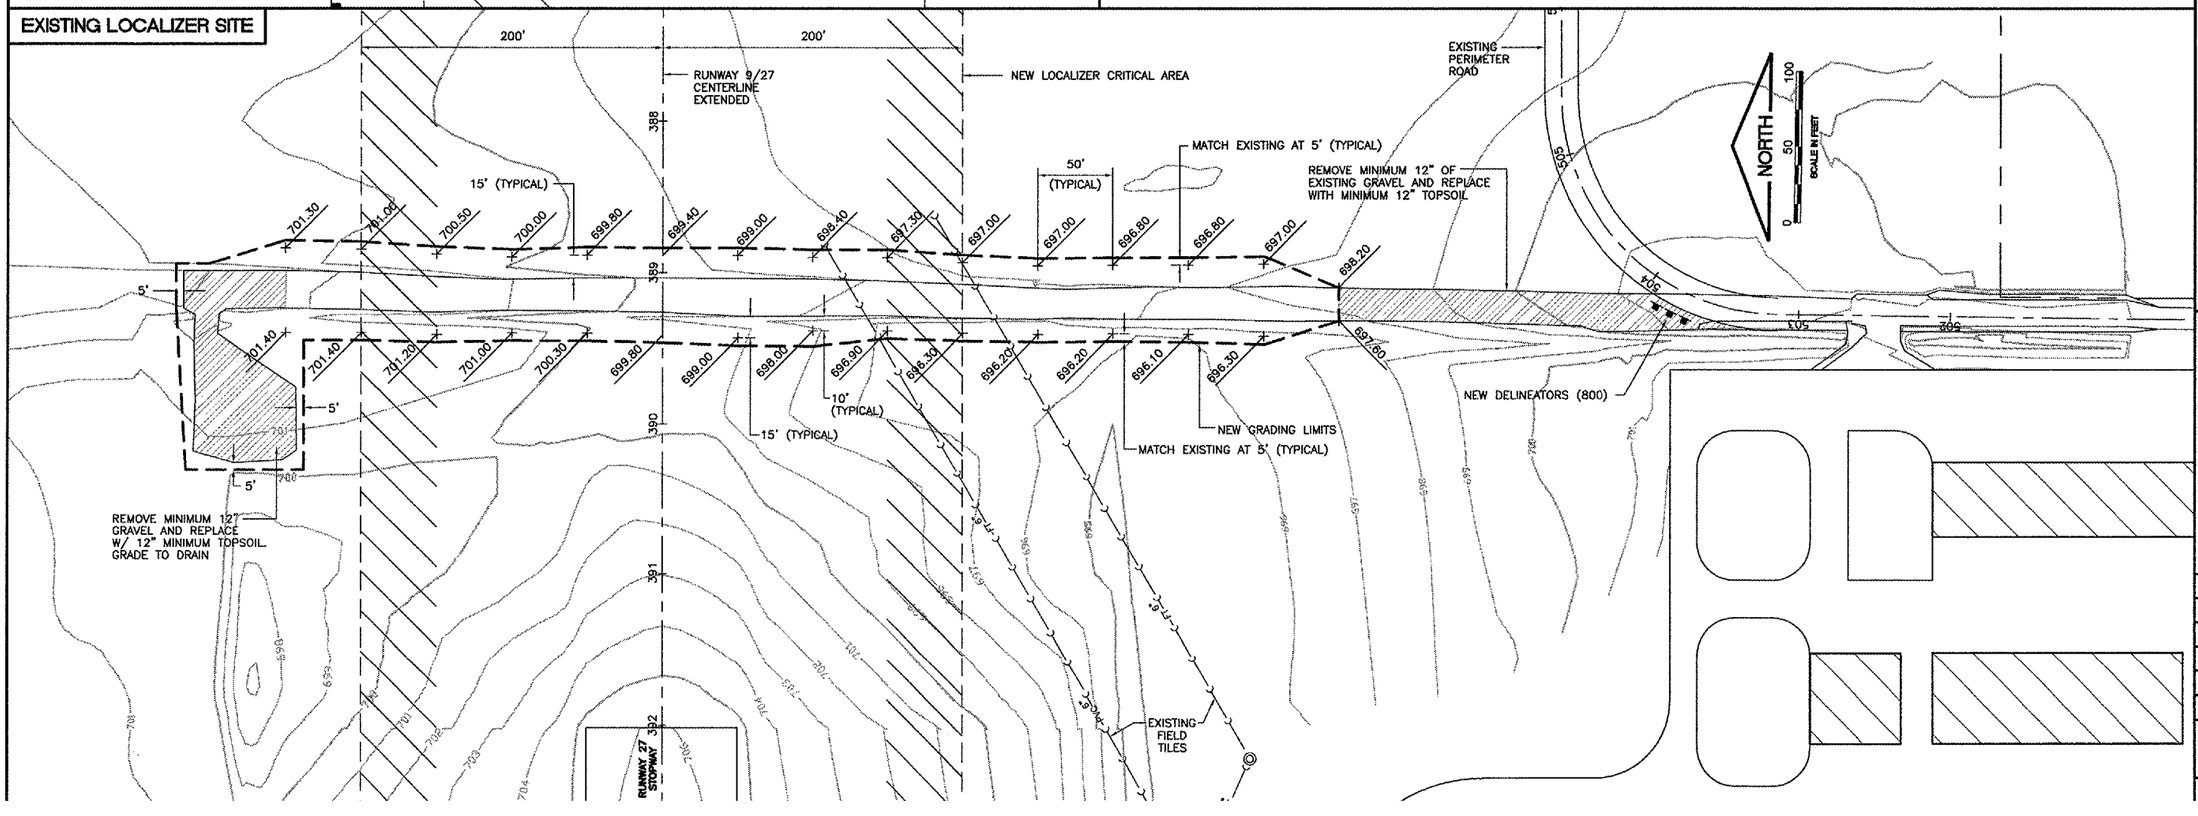


PATH: K:\0428504\DRAW\SHEETS
FILE: localizer-9.DWG
UPDATE BY: .
SURVEY BOOK #
XREF DWG:
XREF DWG:
DATE: .

REVISIONS

| NUMBER | BY | DATE |
|---|---|---|
| | | |
| | | |
| | | |
| | | |

0 1 2
THIS BAR IS EQUAL TO 2" AT FULL SCALE (34X22).

AURORA MUNICIPAL AIRPORT
AURORA, ILLINOIS
CONSTRUCT RUNWAY 33 ILS,
RELOCATE RUNWAY 9 LOCALIZER

# RUNWAY 9 LOCALIZER GRADING PLAN/TYPICAL SECTION

© Copyright CMT, Inc.

CMT
CRAMFORD, MURPHY & TILLY, INC.
CONSULTING ENGINEERS
License No. 184-000513

| | |
|---|---|
| DESIGN BY: | CAL |
| DRAWN BY: | JRO |
| CHECKED BY: | CAL |
| APPROVED BY: | |
| DATE: | 03/03/06 |
| JOB No: | 04285-04 |

ILLINOIS PROJECT: ARR-3468
A.I.P. PROJECT: 3-17-0003-B31
**FINAL SUBMITTAL**